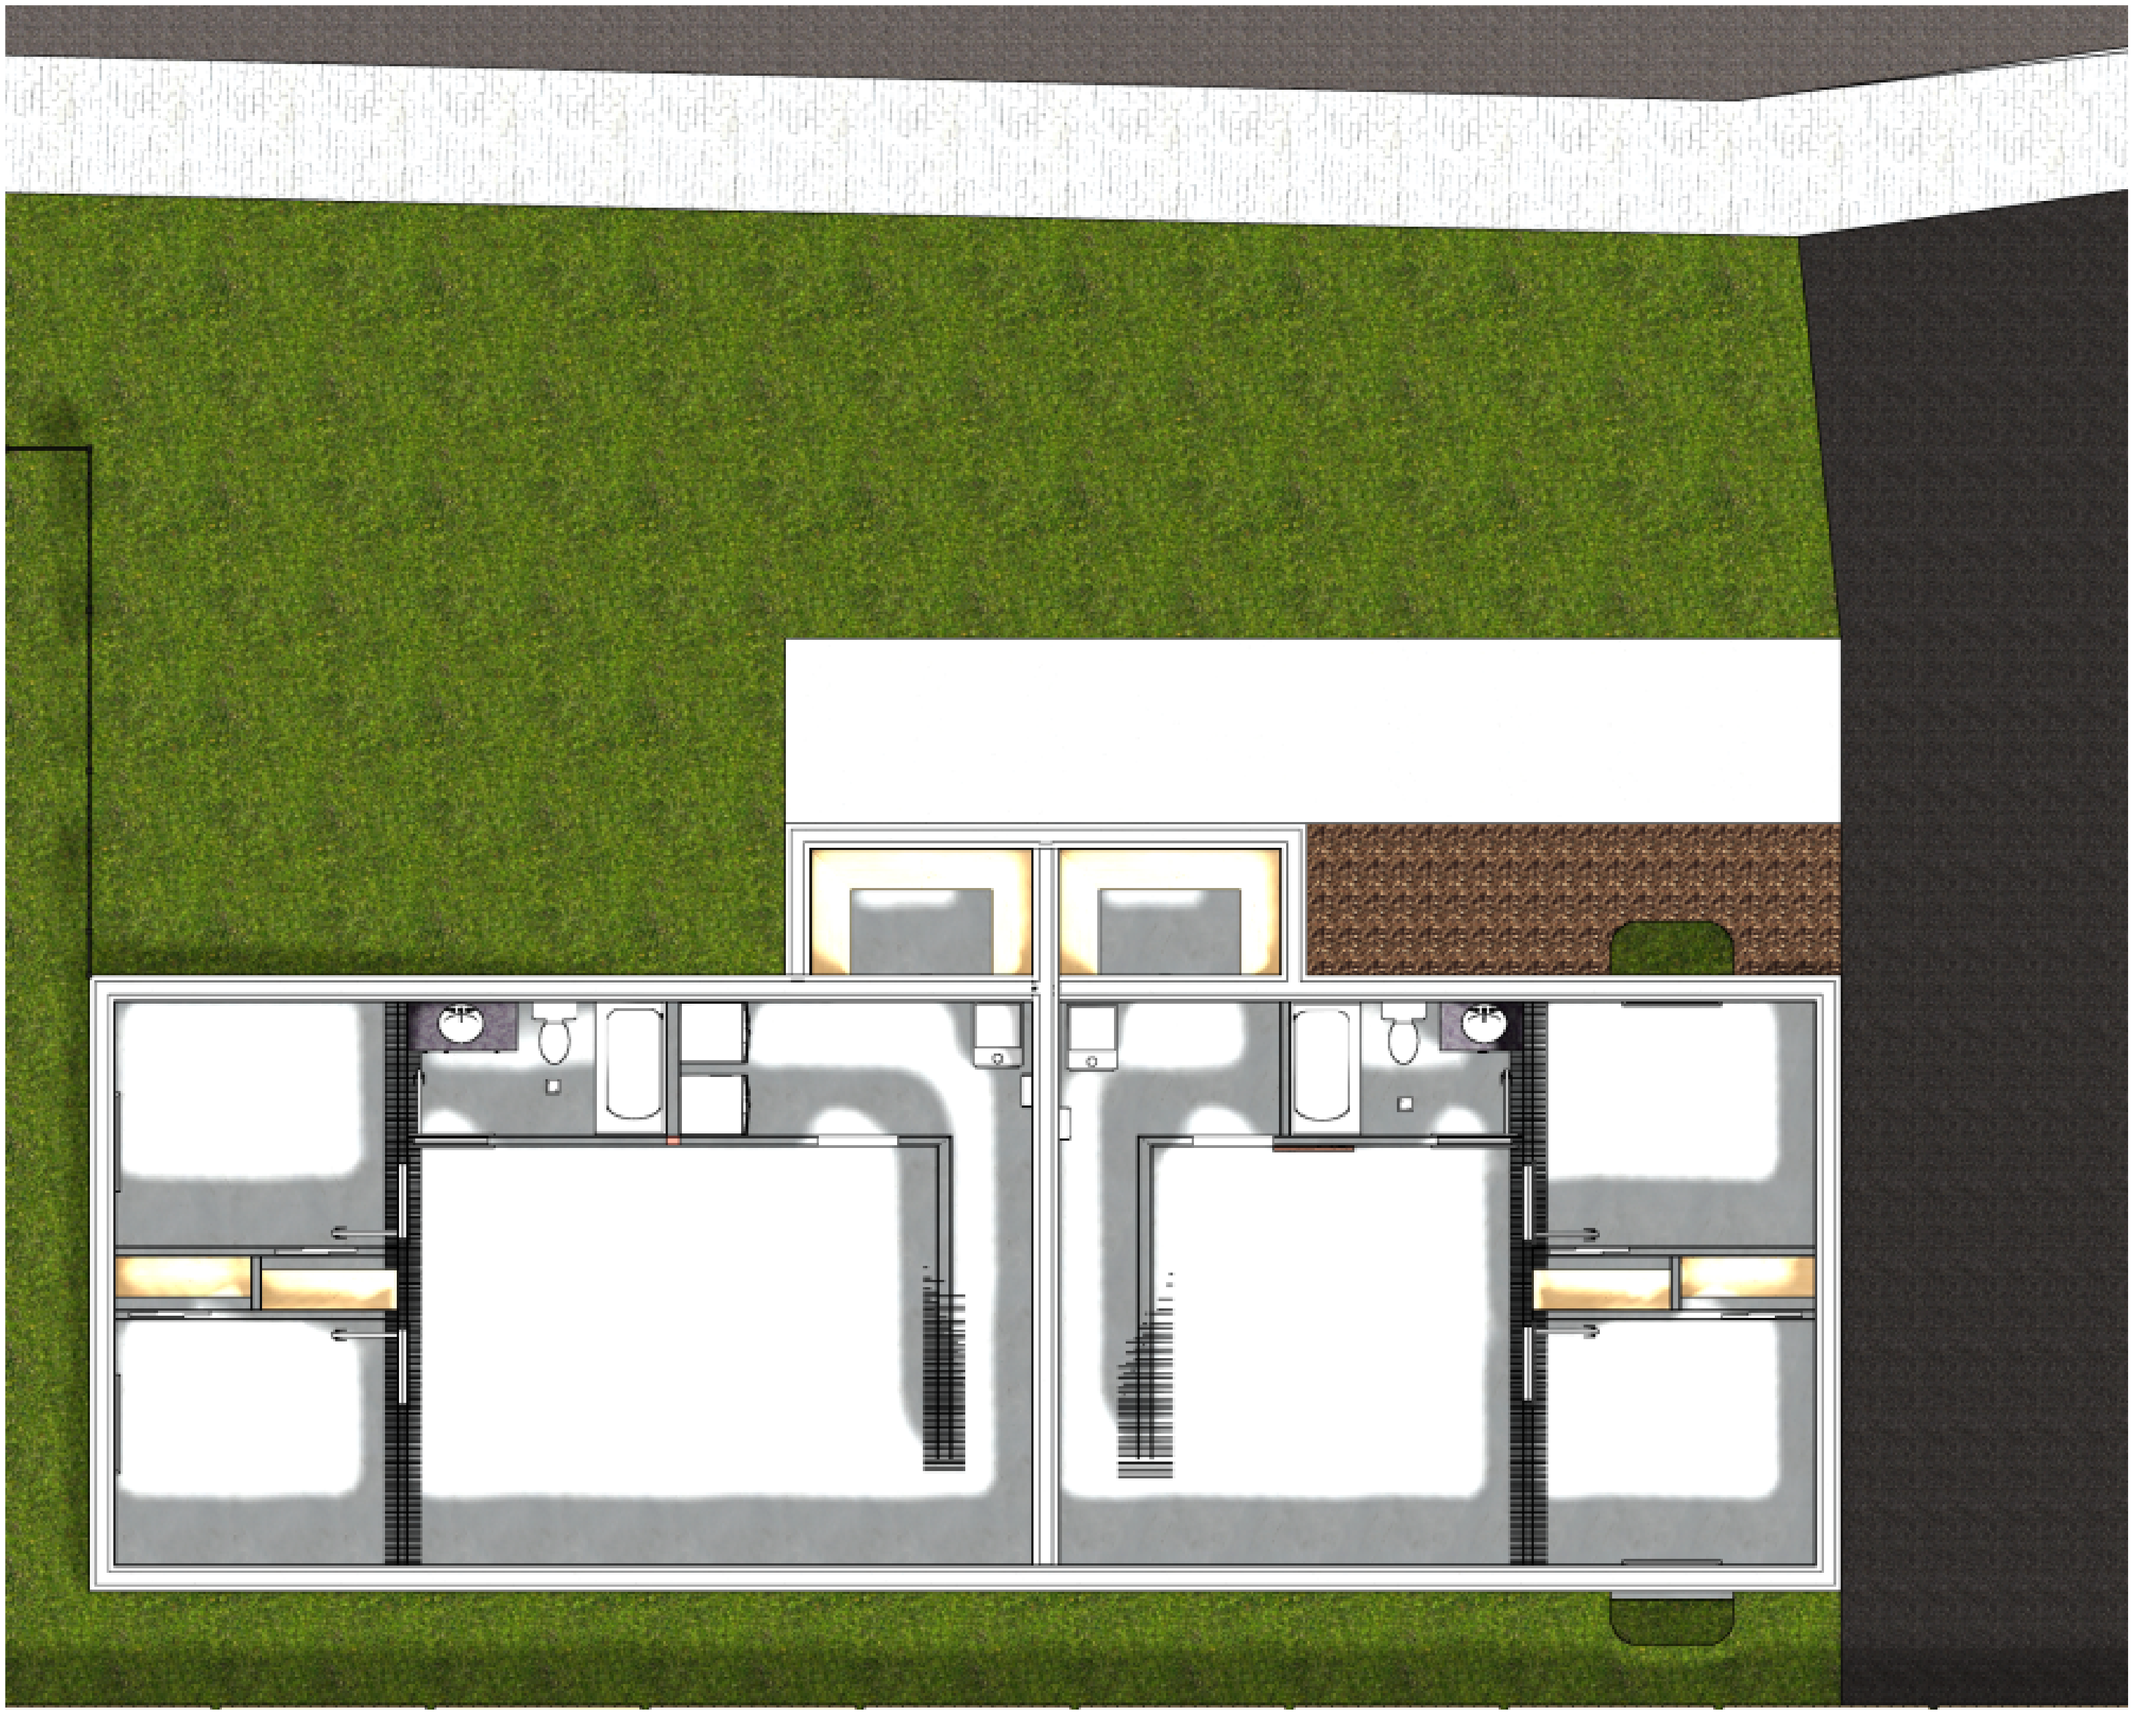


FOUNDATION
SCALE: 1/4" = 1'-0"

NOTES:

THESE DRAWINGS MUST BE SIGNED TO BE VALID FOR PERMIT. THEY ARE VALID ONLY FOR THE ORIGINAL ADDRESS IN THE TITLE BLOCK

The undersigned has reviewed and takes responsibility for this design, and has the qualifications and meets the requirements set out in the Ontario Building Code to be a designer.
QUALIFICATION INFORMATION
Required unless design is exempt under Division C-3.2.5.1 of the 2024 O.B.C.

Adrian Vanderwoerd BCIN 506770
REGISTRATION INFORMATION
Required unless design is exempt under Division C-3.2.4.1 of the 2024 O.B.C.

Adrian Vanderwoerd
73 MAIN ST. N. GRAND VALLEY, ON L9W 5S6
PHONE: 519-994-0688
ahvdwoerd@outlook.com

DRAWN BY:
ADRIAN VANDERWOERD
BCIN 506770

CONTRACTOR:

STARTING DATE:

LAST REVISION DATE:
October 19, 2026

CUSTOMER:
Adrian & Sarah Vanderwoerd
73 Main St. N.
Grand Valley, ON

PROJECT:
ADU

DRAWING TITLE:
PROPOSED FOUNDATION

DRAWING #:

PAGE #
1 of 4

SCALE:
1/4" = 1'-0"

THESE DRAWINGS ARE COPYRIGHT PROTECTED AND MAY NOT BE REPRODUCED IN WHOLE OR IN PART WITHOUT THE WRITTEN CONSENT OF PRECISION DRAFTING & HOME DESIGN. ALL DIMENSIONS TO BE VERIFIED BY ONSITE CONTRACTOR AND ANY DISCREPANCIES TO BE REPORTED IMMEDIATELY TO THE SEDIGNER. WE WILL NOT BE RESPONSIBLE FOR COSTS INCURRED WHICH GO UNREPORTED, OR CHANGES MADE TO THESE PLANS WITHOUT WRITTEN AUTHORIZATION FROM PRECISION DRAFTING & HOME DESIGN



MAIN FLOOR
SCALE: 1/4" = 1'-0"

NOTES:

THESE DRAWINGS MUST BE SIGNED
TO BE VALID FOR PERMIT.
THEY ARE VALID ONLY FOR THE
ORIGINAL ADDRESS
IN THE TITLE BLOCK

The undersigned has reviewed and takes responsibility for this design, and has the qualifications and meets the requirements set out in the Ontario Building Code to be a designer.
QUALIFICATION INFORMATION
Required unless design is exempt under Division C-3.2.5.1 of the 2024 O.B.C.

Adrian Vanderwoerd BCIN 506770
REGISTRATION INFORMATION
Required unless design is exempt under Division C-3.2.4.1 of the 2024 O.B.C.

Adrian Vanderwoerd
73 MAIN ST. N. GRAND VALLEY, ON L9W 5S6
PHONE: 519-994-0688
ahvdwoerd@outlook.com

DRAWN BY:
ADRIAN VANDERWOERD
BCIN 506770

CONTRACTOR:

STARTING DATE:

LAST REVISION DATE:
October 19, 2026

CUSTOMER:
Adrian & Sarah Vanderwoerd
73 Main St. N.
Grand Valley, ON

PROJECT:
ADU

DRAWING TITLE:
PROPOSED MAIN FLOOR

DRAWING #:

SCALE:
1/4" = 1'-0"

PAGE #
2 of 4

THESE DRAWINGS ARE COPYRIGHT PROTECTED AND MAY NOT BE REPRODUCED IN WHOLE OR IN PART WITHOUT THE WRITTEN CONSENT OF PRECISION DRAFTING & HOME DESIGN. ALL DIMENSIONS TO BE VERIFIED BY ONSITE CONTRACTOR AND ANY DISCREPANCIES TO BE REPORTED IMMEDIATELY TO THE DESIGNER. WE WILL NOT BE RESPONSIBLE FOR COSTS INCURRED WHICH GO UNREPORTED, OR CHANGES MADE TO THESE PLANS WITHOUT WRITTEN AUTHORIZATION FROM PRECISION DRAFTING & HOME DESIGN



NORTH ELEVATION

SCALE: 1/4" = 1'-0"



SOUTH ELEVATION

SCALE: 1/4" = 1'-0"

NOTES:

THESE DRAWINGS MUST BE SIGNED TO BE VALID FOR PERMIT. THEY ARE VALID ONLY FOR THE ORIGINAL ADDRESS IN THE TITLE BLOCK

The undersigned has reviewed and takes responsibility for this design, and has the qualifications and meets the requirements set out in the Ontario Building Code to be a designer.
QUALIFICATION INFORMATION
Required unless design is exempt under Division C-3.2.5.1 of the 2024 O.B.C.

Adrian Vanderwoerd BCIN 506770
REGISTRATION INFORMATION
Required unless design is exempt under Division C-3.2.4.1 of the 2024 O.B.C.

Adrian Vanderwoerd
73 MAIN ST. N. GRAND VALLEY, ON L9W 5S6
PHONE: 519-994-0688
ahvdwoerd@outlook.com

DRAWN BY:
ADRIAN VANDERWOERD
BCIN 506770

CONTRACTOR:

STARTING DATE:

LAST REVISION DATE:
October 19, 2026

CUSTOMER:
Adrian & Sarah Vanderwoerd
73 Main St. N.
Grand Valley, ON

PROJECT:
ADU

DRAWING TITLE:
FRONT & REAR ELEVATIONS

DRAWING #:

SCALE:
1/4" = 1'-0"


PAGE #
3 of 4

THESE DRAWINGS ARE COPYRIGHT PROTECTED AND MAY NOT BE REPRODUCED IN WHOLE OR IN PART WITHOUT THE WRITTEN CONSENT OF PRECISION DRAFTING & HOME DESIGN. ALL DIMENSIONS TO BE VERIFIED BY ONSITE CONTRACTOR AND ANY DISCREPANCIES TO BE REPORTED IMMEDIATELY TO THE DESIGNER. WE WILL NOT BE RESPONSIBLE FOR COSTS INCURRED WHICH GO UNREPORTED, OR CHANGES MADE TO THESE PLANS WITHOUT WRITTEN AUTHORIZATION FROM PRECISION DRAFTING & HOME DESIGN



EAST ELEVATION

SCALE: 1/4" = 1'-0"

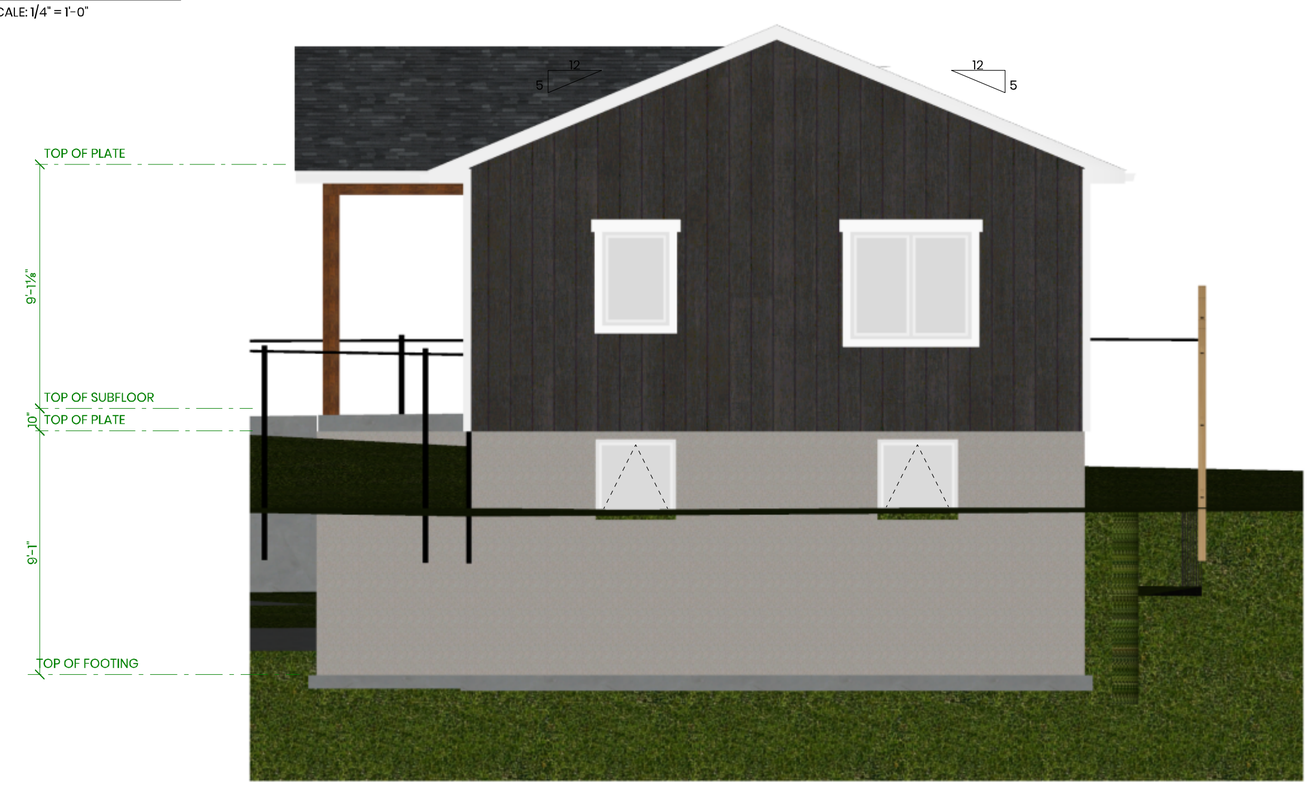

WEST ELEVATION

SCALE: 1/4" = 1'-0"

NOTES:

THESE DRAWINGS MUST BE SIGNED TO BE VALID FOR PERMIT. THEY ARE VALID ONLY FOR THE ORIGINAL ADDRESS IN THE TITLE BLOCK

The undersigned has reviewed and takes responsibility for this design, and has the qualifications and meets the requirements set out in the Ontario Building Code to be a designer.
QUALIFICATION INFORMATION
Required unless design is exempt under Division C-3.2.5.1 of the 2024 O.B.C.

Adrian Vanderwoerd BCIN 506770
REGISTRATION INFORMATION
Required unless design is exempt under Division C-3.2.4.1 of the 2024 O.B.C.

Adrian Vanderwoerd
73 MAIN ST. N. GRAND VALLEY, ON L9W 5S6
PHONE: 519-994-0688
ahvdwoerd@outlook.com

DRAWN BY:
ADRIAN VANDERWOERD
BCIN 506770

CONTRACTOR:

STARTING DATE:

LAST REVISION DATE:
October 19, 2026

CUSTOMER:
Adrian & Sarah Vanderwoerd
73 Main St. N.
Grand Valley, ON

PROJECT:
ADU

DRAWING TITLE:
LEFT & RIGHT ELEVATIONS

DRAWING #:

PAGE #
4 of 4

SCALE:
1/4" = 1'-0"

THESE DRAWINGS ARE COPYRIGHT PROTECTED AND MAY NOT BE REPRODUCED IN WHOLE OR IN PART WITHOUT THE WRITTEN CONSENT OF PRECISION DRAFTING & HOME DESIGN. ALL DIMENSIONS TO BE VERIFIED BY ONSITE CONTRACTOR AND ANY DISCREPANCIES TO BE REPORTED IMMEDIATELY TO THE SEDIGNER. WE WILL NOT BE RESPONSIBLE FOR COSTS INCURRED WHICH GO UNREPORTED, OR CHANGES MADE TO THESE PLANS WITHOUT WRITTEN AUTHORIZATION FROM PRECISION DRAFTING & HOME DESIGN