DAY USE PICNIC/PARK FURNITURE LOCATIONS

COORDINATE	ITEM NUMBER	TABLE	COOK GRILL	WASTE RECEPTACLE	BENCH	10x10 DIRECTIONAL POST	SHELTER /WOOD STORAGE	PLAYFUL ELEMENT
	1	X						
	2	X	X					
	3	X						
	4	X	X	X				
	5	X						
	6	X						
	7	X	X	X				
	8	X						
	9	X	X					
	10	X						
	11	X						
	12	X	X	X				
	13	X						
	14	X						
	15	X	X	X				
	16	X	X	X				
	17	X						
	1				X			
	2				X			
	3				X			
	4				X			
	5				X			
	6				X			
	7				X			
	8				X			
	9				X			
	1					X		
	2			X		X		
	3					X		
	4			X		X		
	1						X	
	1							SNAKE
	2							BEAVER
	3							BEAVER
	4							FROG

SITE FURNITURE/ELEMENT DESCRIPTION

REFER TO L3-1/3-4 FOR DETAILED LAYOUT OF SITE FURNITURE.

- PICNIC SHELTER (4m X 5m) WILL HOUSE ONE PICNIC TABLE WITH A WASTE RECEPTACLE AND COOK GRILL AT EACH SITE.
- LOCATION WILL HAVE AN PICNIC TABLE SECURED TO A CONCRETE PAD. EACH SITE WILL HAVE A COOK GRILL IN CLOSE PROXIMITY.
- LOCATION WILL HAVE AN ACCESSIBLE PICNIC TABLE SECURED TO A CONCRETE PAD.
- LOCATIONS OF NEW PARK BENCHES. BENCHES WILL BE SECURE TO A CONCRETE PAD.
- NEW LOCATIONS FOR ENTRANCE/DIRECTIONAL POST SIGNAGE AND WASTE RECEPTACLE LOCATIONS.
- MAIN LOCKABLE WOOD STORAGE SHELTER WHICH WILL BE MOVABLE AS PARK DEVELOPS.
- POSSIBLE LOCATIONS FOR FUTURE PLANTING LOCATIONS FOR SEVEN SACRED TEACHINGS
- NATURE THEME PLAYFUL CONCRETE STRUCTURES SUCH AS SNAKE, FROG AND BEAVER THAT ARE FOUND IN THE PARKS HABITAT TO ENHANCE VISITOR EXPERIENCE EDUCATIONALLY AND DURABLE FOR FOR CLIMBING PLAY PLACED THROUGHOUT THE PARK

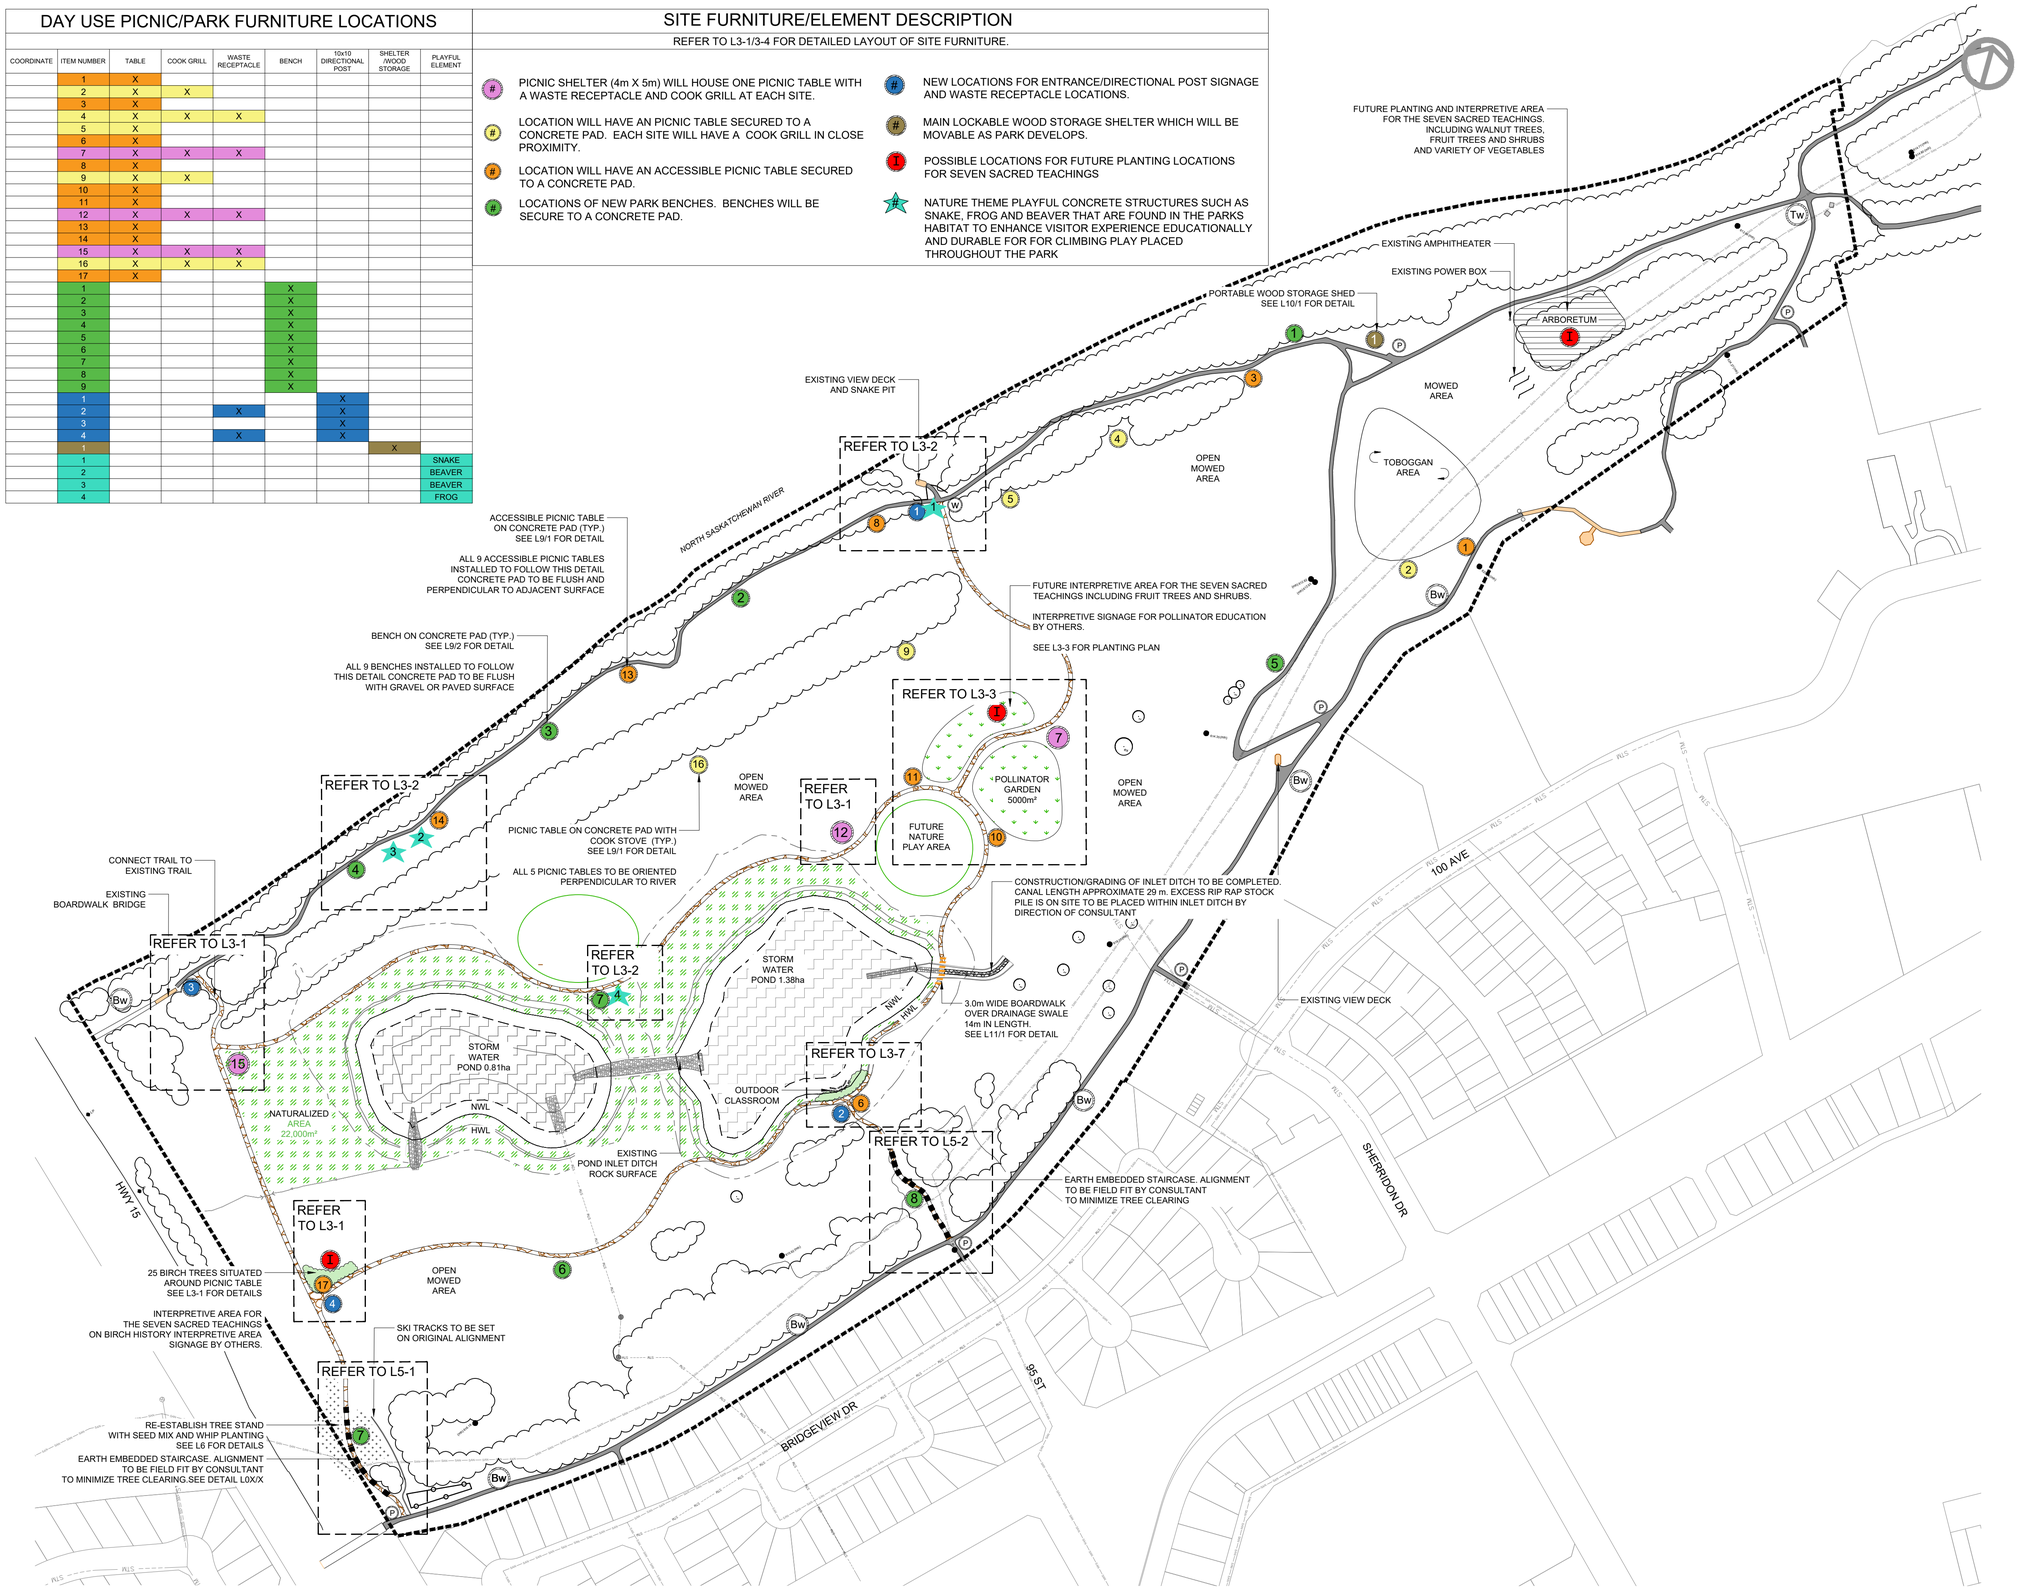

1 / L3 OVERALL LAYOUT SITE ELEMENTS
SCALE: 1:2000

EDS Group Inc.
15 - 51109 RR 271
Spruce Grove, Alberta
T7Y 1G7
Bus: (780) 271 - 1689

Drawings and specifications are the property of EDS Group Inc. and are protected under copyright. Reproductions and alterations are forbidden without the written consent of EDS Group Inc.. The Contractor shall verify all dimensions and quantities prior to construction. The Contractor shall inform EDS Group Inc. of any omissions and discrepancies prior to construction start. The Contractor is responsible for contacting Alberta First Call and all necessary utility companies prior to construction. The Contractor is responsible for any damages as a result of construction and liabilities incurred through damages to marked utilities or as a result of not contacting the appropriate approval authorities. Utility setbacks must be adhered to as illustrated on these drawings.

LEGEND

- PROPOSED EARTH STAIR CASE
- PROPOSED GRAVEL TRAIL (WIDTH 2.5m)
- BOARDWALK OVER OVER POND INLET
- PROPOSED TREE PLANTING
- EDGE OF EXISTING TREE STAND/TREES
- RE-ESTABLISH TREE STAND
- NATURALIZED VEGETATION AREA (NO MOW)
- ARBORETUM
- AMPHITHEATER
- EXISTING WASTE RECEPTACLE
- EXISTING TABLE OR BENCH AND WASTE RECEPTACLE
- EXISTING ENTRANCE POST AND SIGNAGE
- CATCHBASIN/MANHOLE MAN HOLE
- EXISTING STORMWATER/OUTFALL
- PROPOSED STORMATER/OUTFALL
- EXISTING SANITARY LINE
- EXISTING PAVED TRAIL
- EXISTING BOARDWALK/VIEW DECK
- PROJECT BOUNDARY

GENERAL NOTES

CITY OF FORT SASKATCHEWAN — APPVD. — DD.MM.YY

SUBMISSION

1. CLIENT REVIEW	A.M.	J.B.	20.11.23
2. CLIENT REVIEW	A.M.	J.B.	09.02.24
3. ISSUED FOR TENDER	A.M.	J.B.	28.02.24
	BY	APPVD.	DD.MM.YY

SEAL

FILE INFORMATION

32156_Fort Sask_FCP_DD.dwg — NAME
32156 — PROJECT NO.

SCALE

SCALE SHOWN REPRESENTS DRAWINGS PRINTED ON A1 ONLY

SITE OVERALL LAYOUT PLAN

FORT CENTRE PARK

CITY OF FORT SASKATCHEWAN

SHEET L3