
3.0 Concept Design

Updated Site Plan

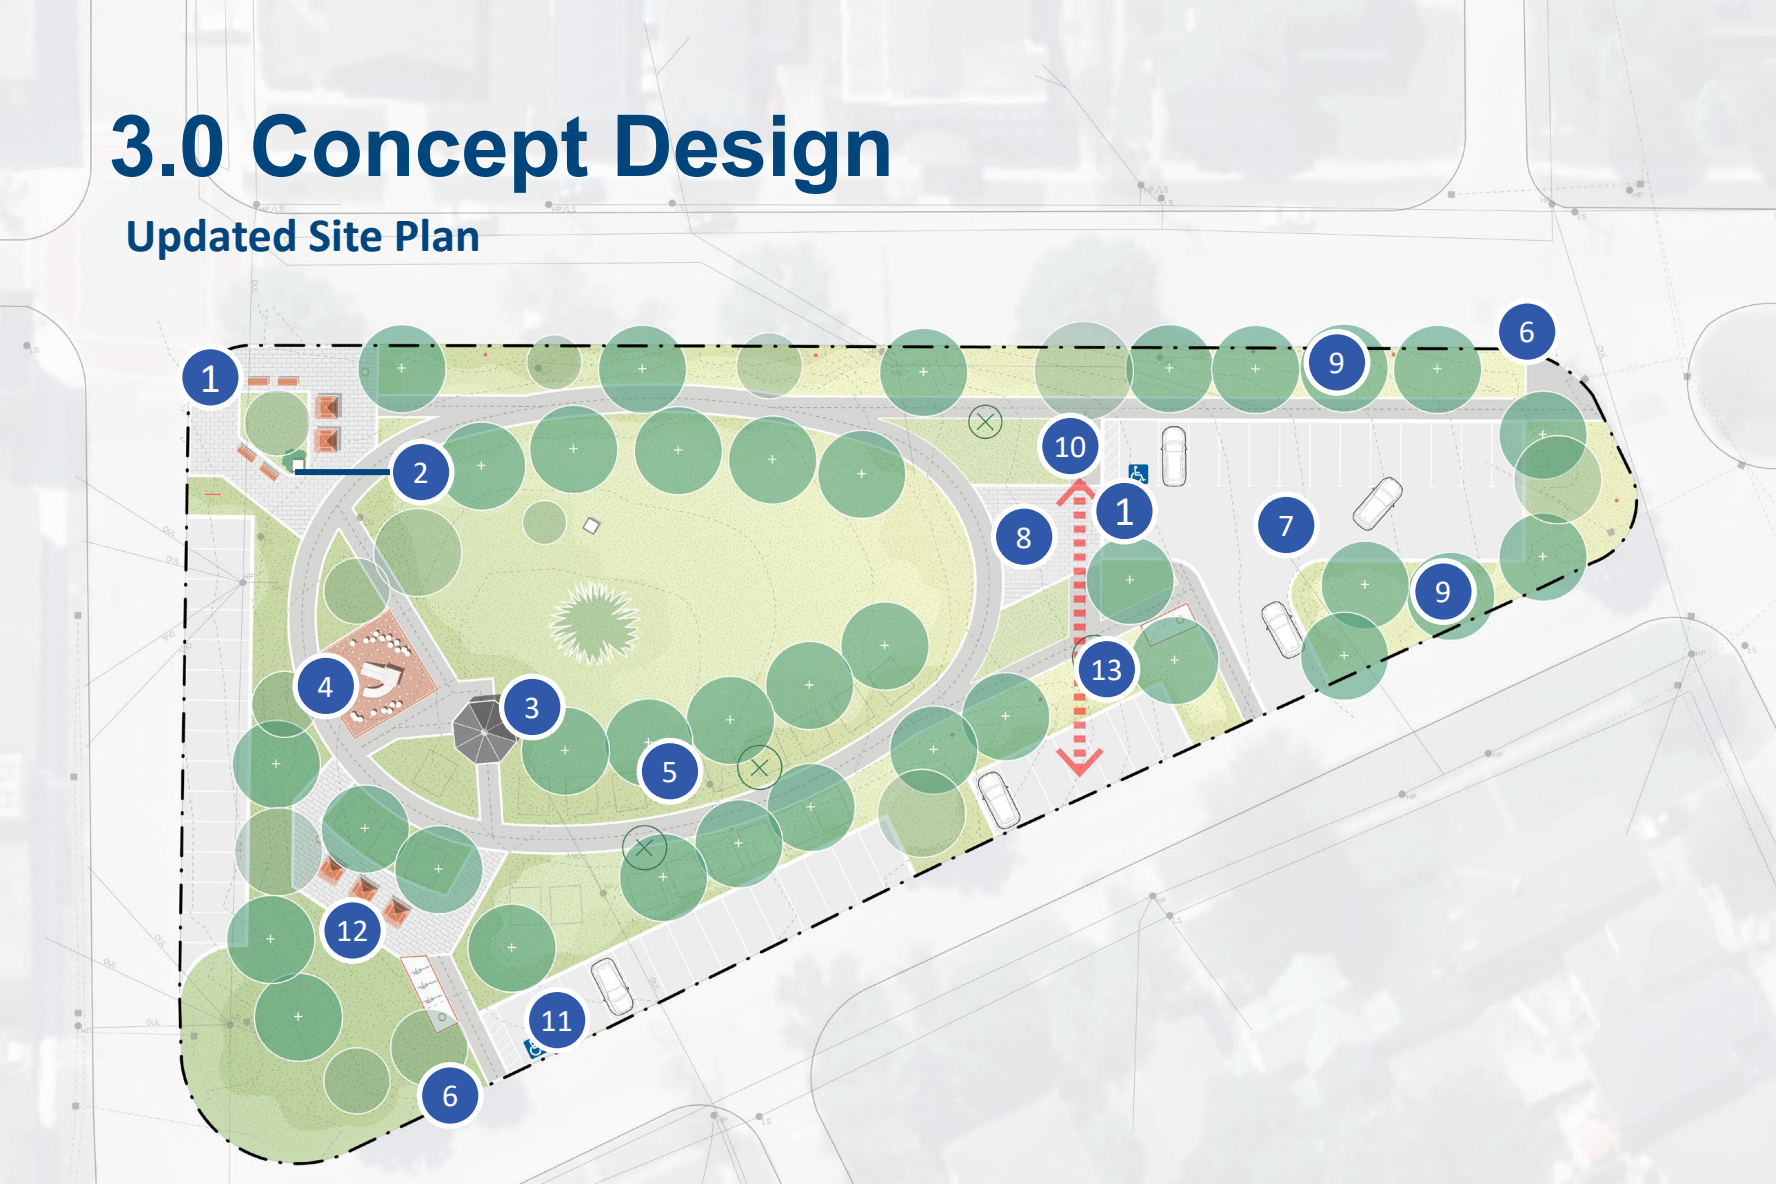

Legend

- Accessible Interlock Paving
- Asphalt Trail
- Garbage Bin
- Mulch Paving
- Parking Lot
- Bike Rack
- Site Boundary
- Proposed Feature Planting
- Seatings
- Concrete Pad
- Grading Modification
- Boulder Seating
- Existing Trees
- Tree Removals
- Proposed Trees
- Existing Stormwater Pipe

Program

1. Entry plaza
2. Relocated Monument
3. Refurbished gazebo
4. Toddler playground
5. Pop-up markets (21)
6. Pedestrian gateways
7. Additional parking (13 spaces)
8. Gathering Space/ Stage Area
9. Landscaping and Buffer planting
10. Hose Bib
11. Relocated Parking Spaces
12. Seating Space
13. Access for mobile trailer