
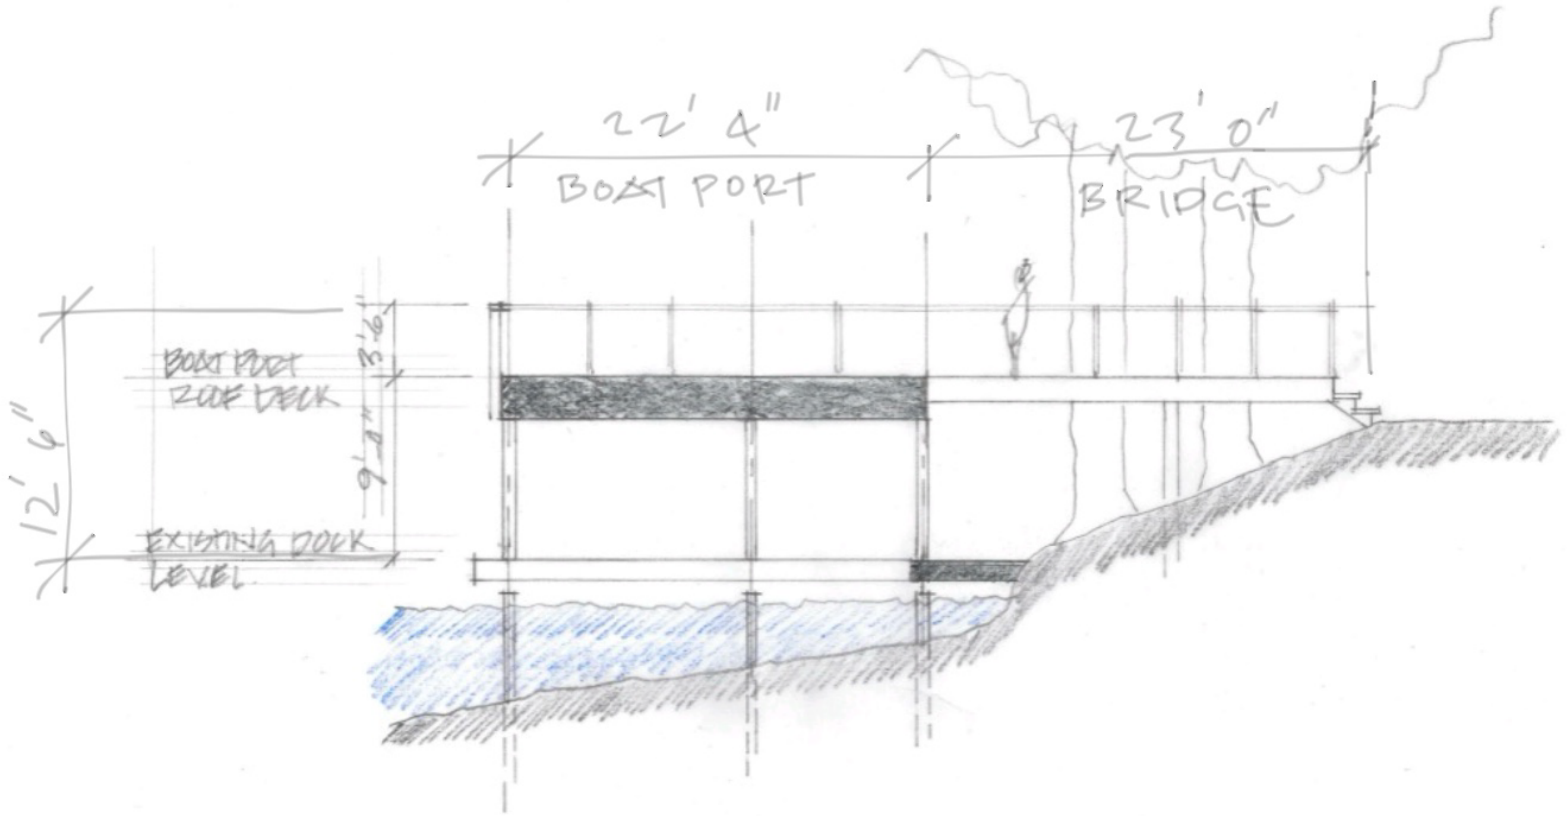


REPLACEMENT BOAT PORT

A.4

SECTION @ 1/8"=1'-0"

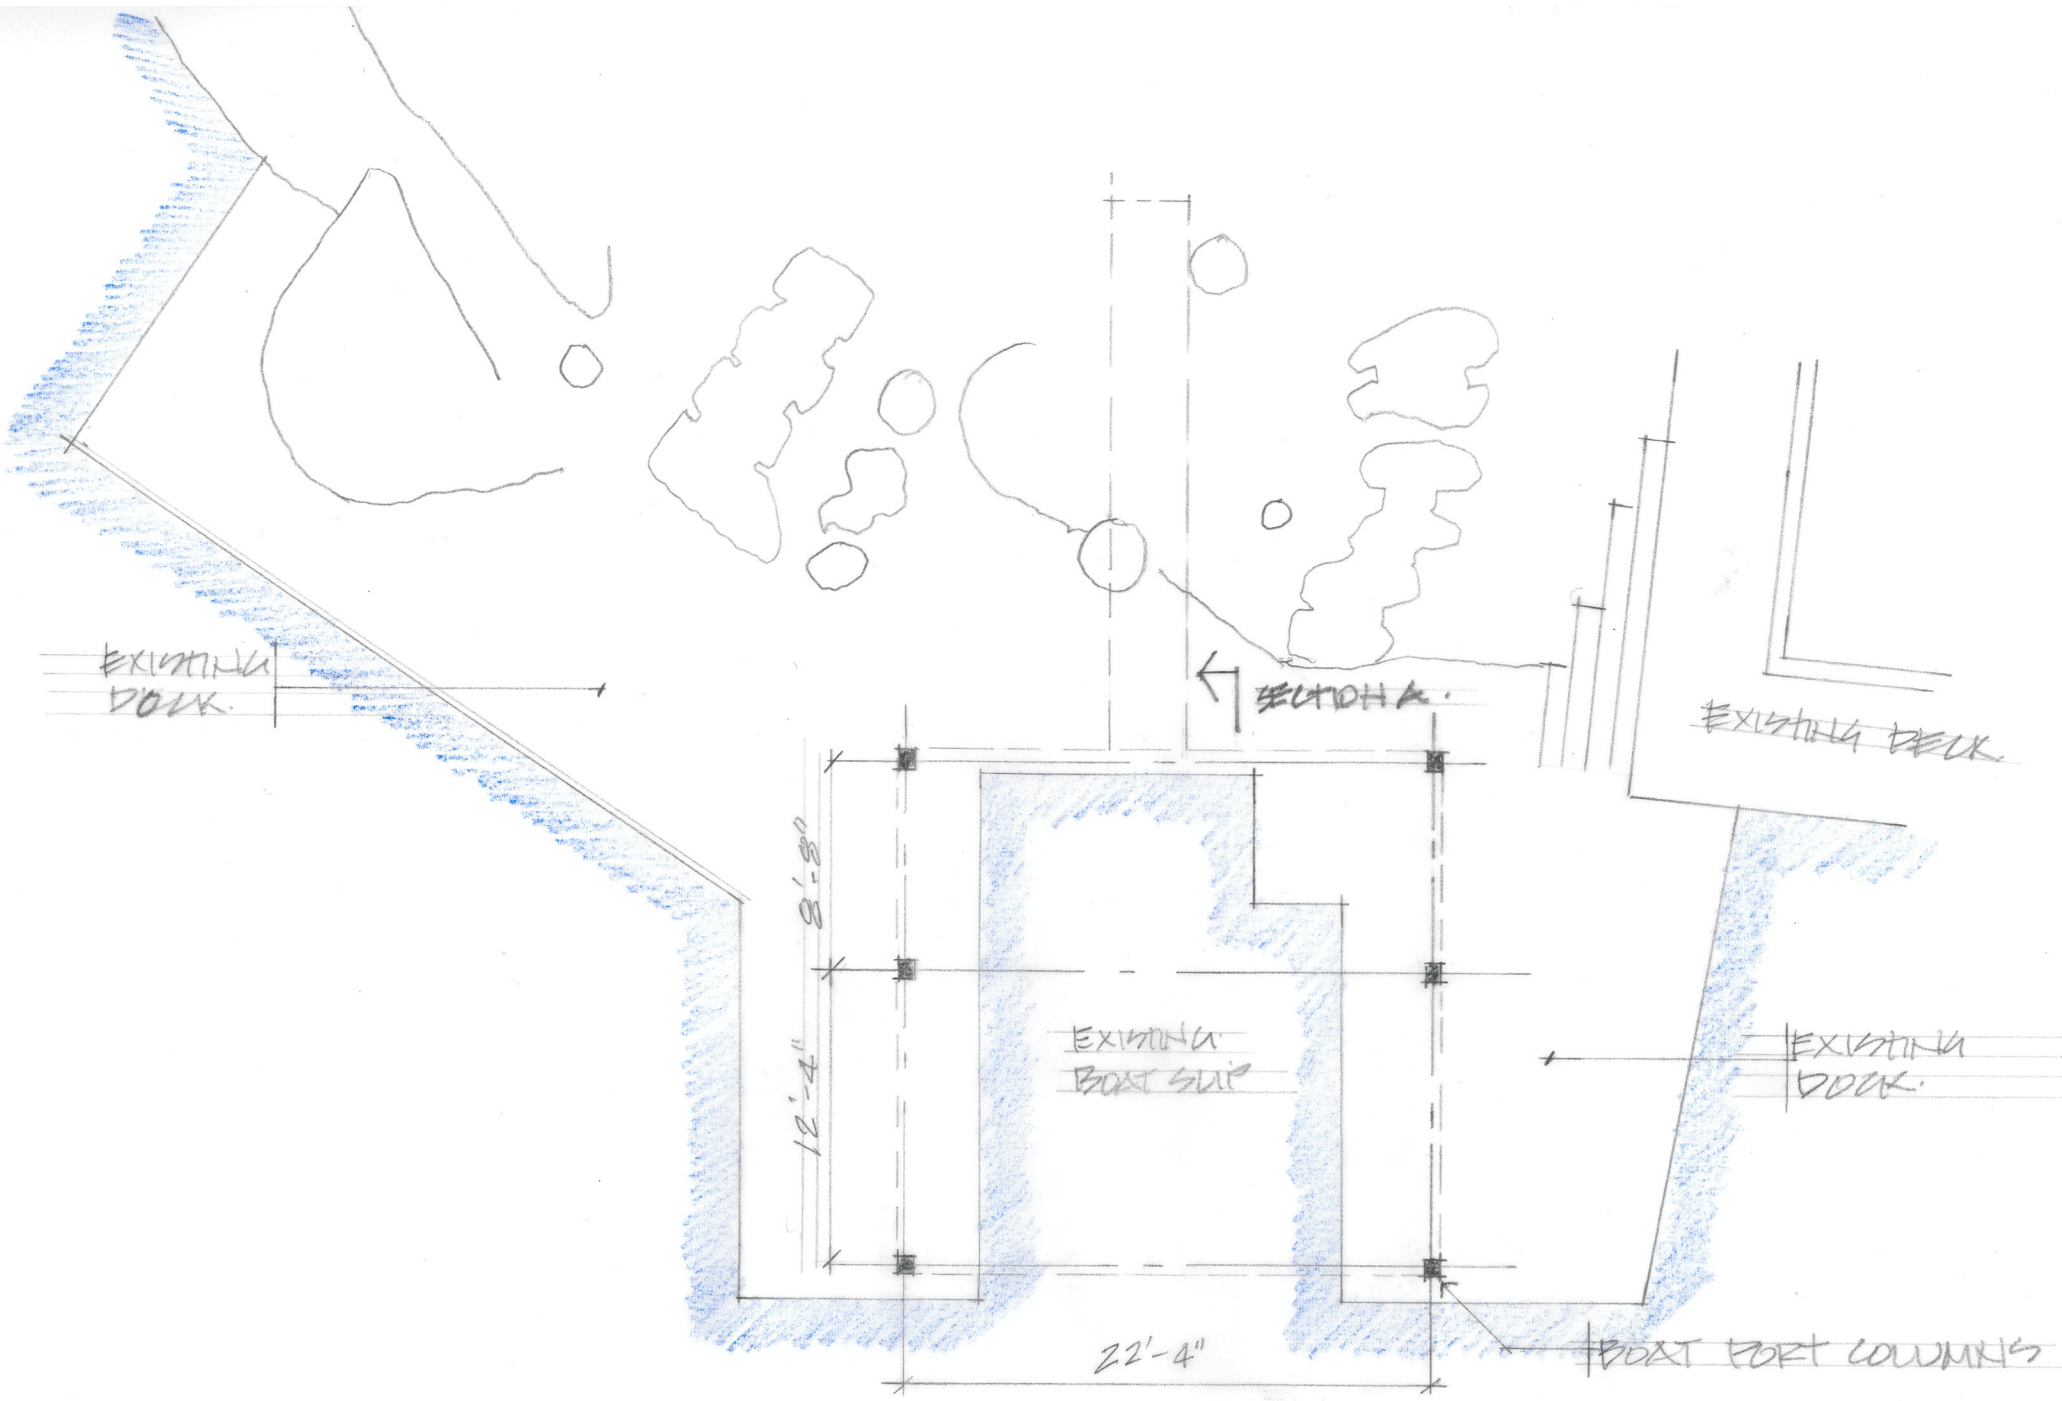


REPLACEMENT BOAT PORT A-2 EXISTING DOCK LEVEL PLAN 1/8"=1'-0"



PILE PLAN 1/8" = 1'0"

A.3.

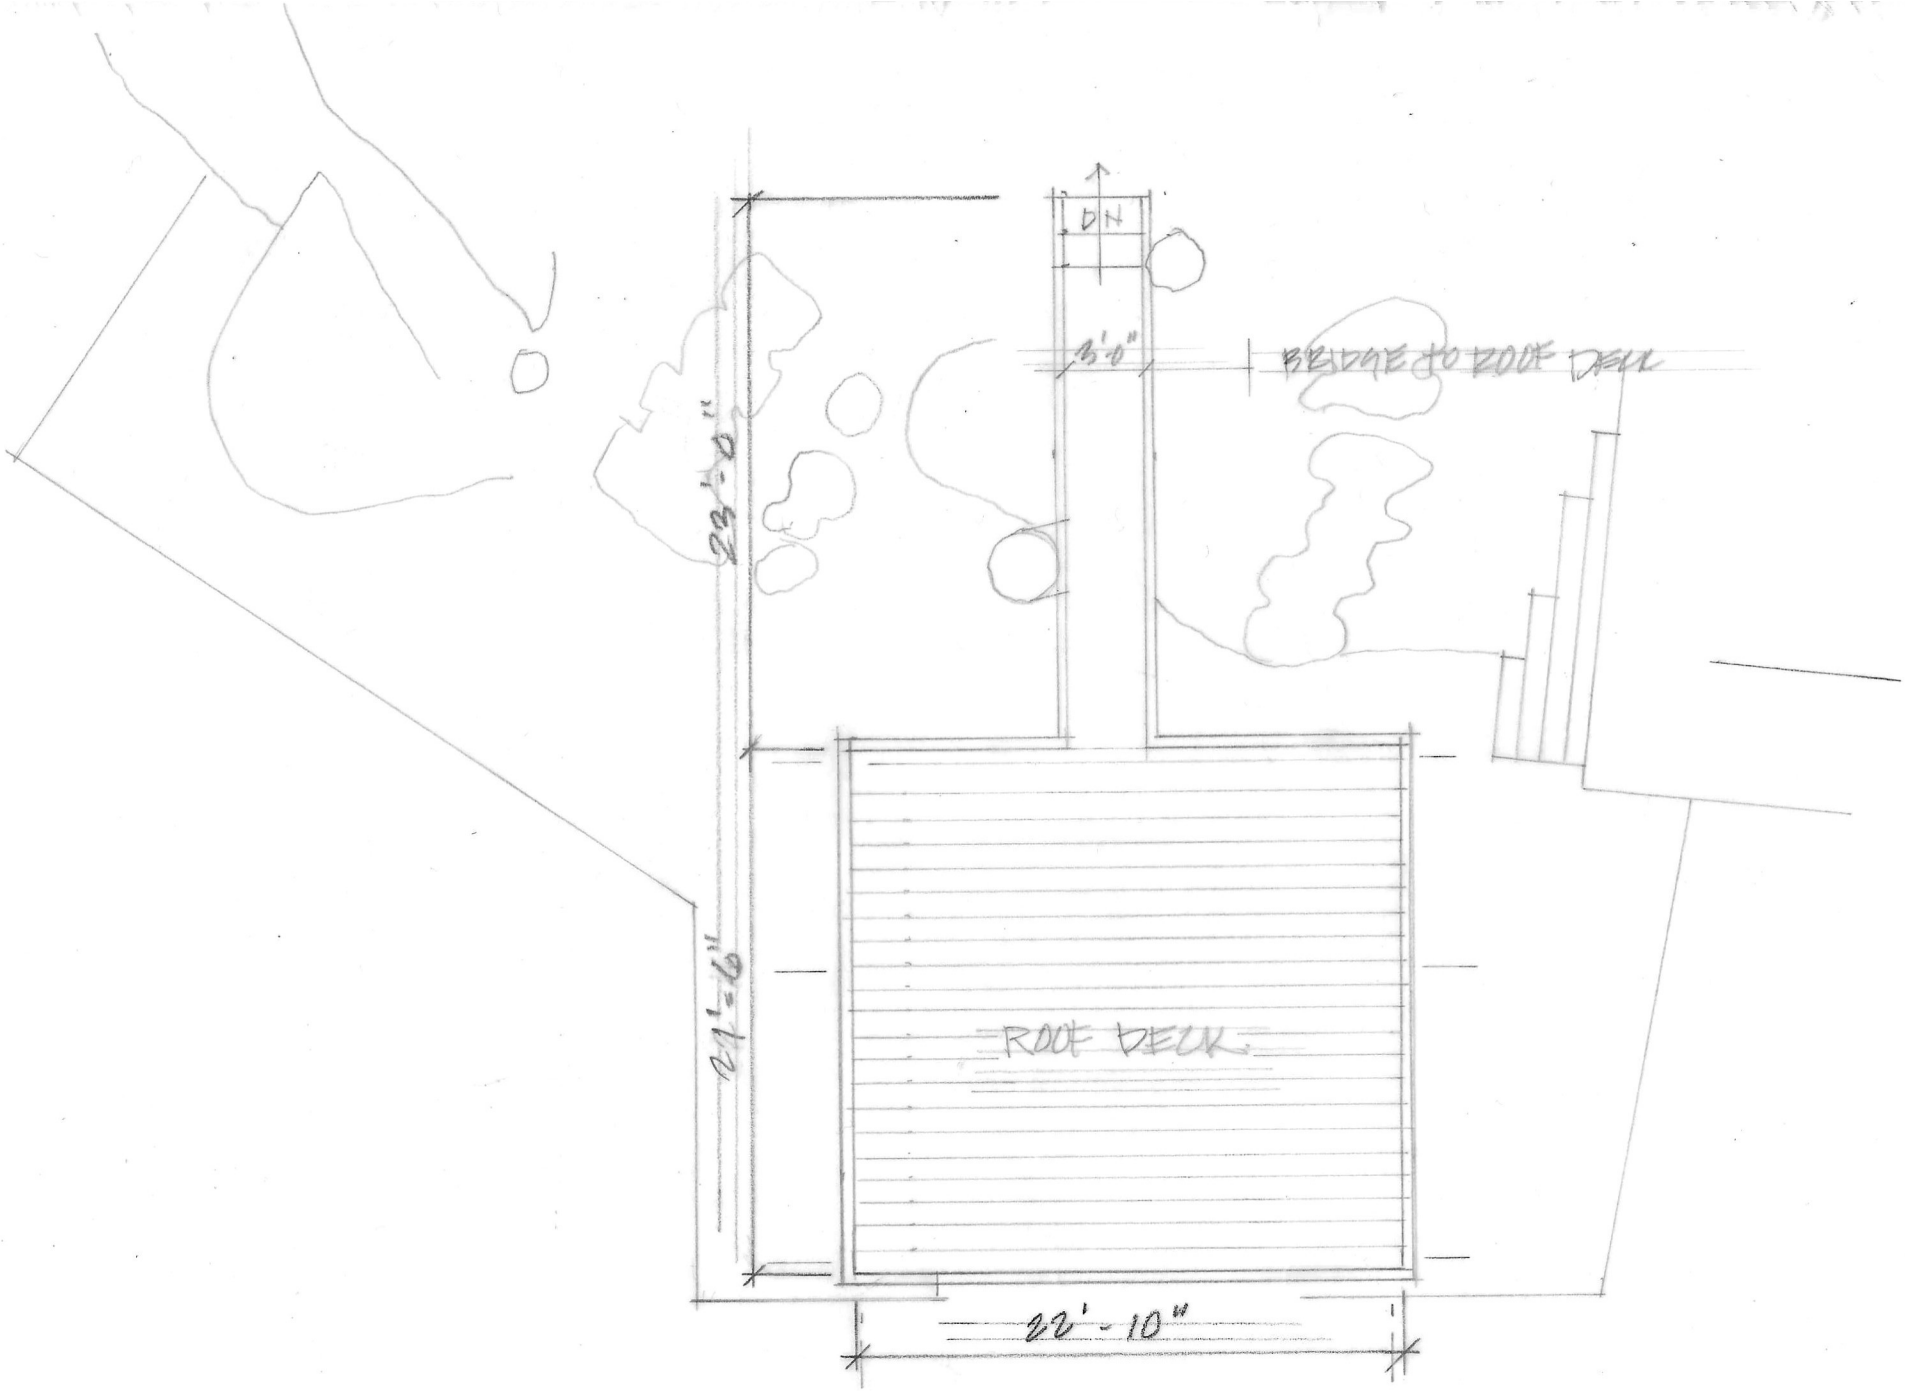

REPLACEMENT BOAT PORT. A.3

ROOF PLAN 1/8"=1'-0"