


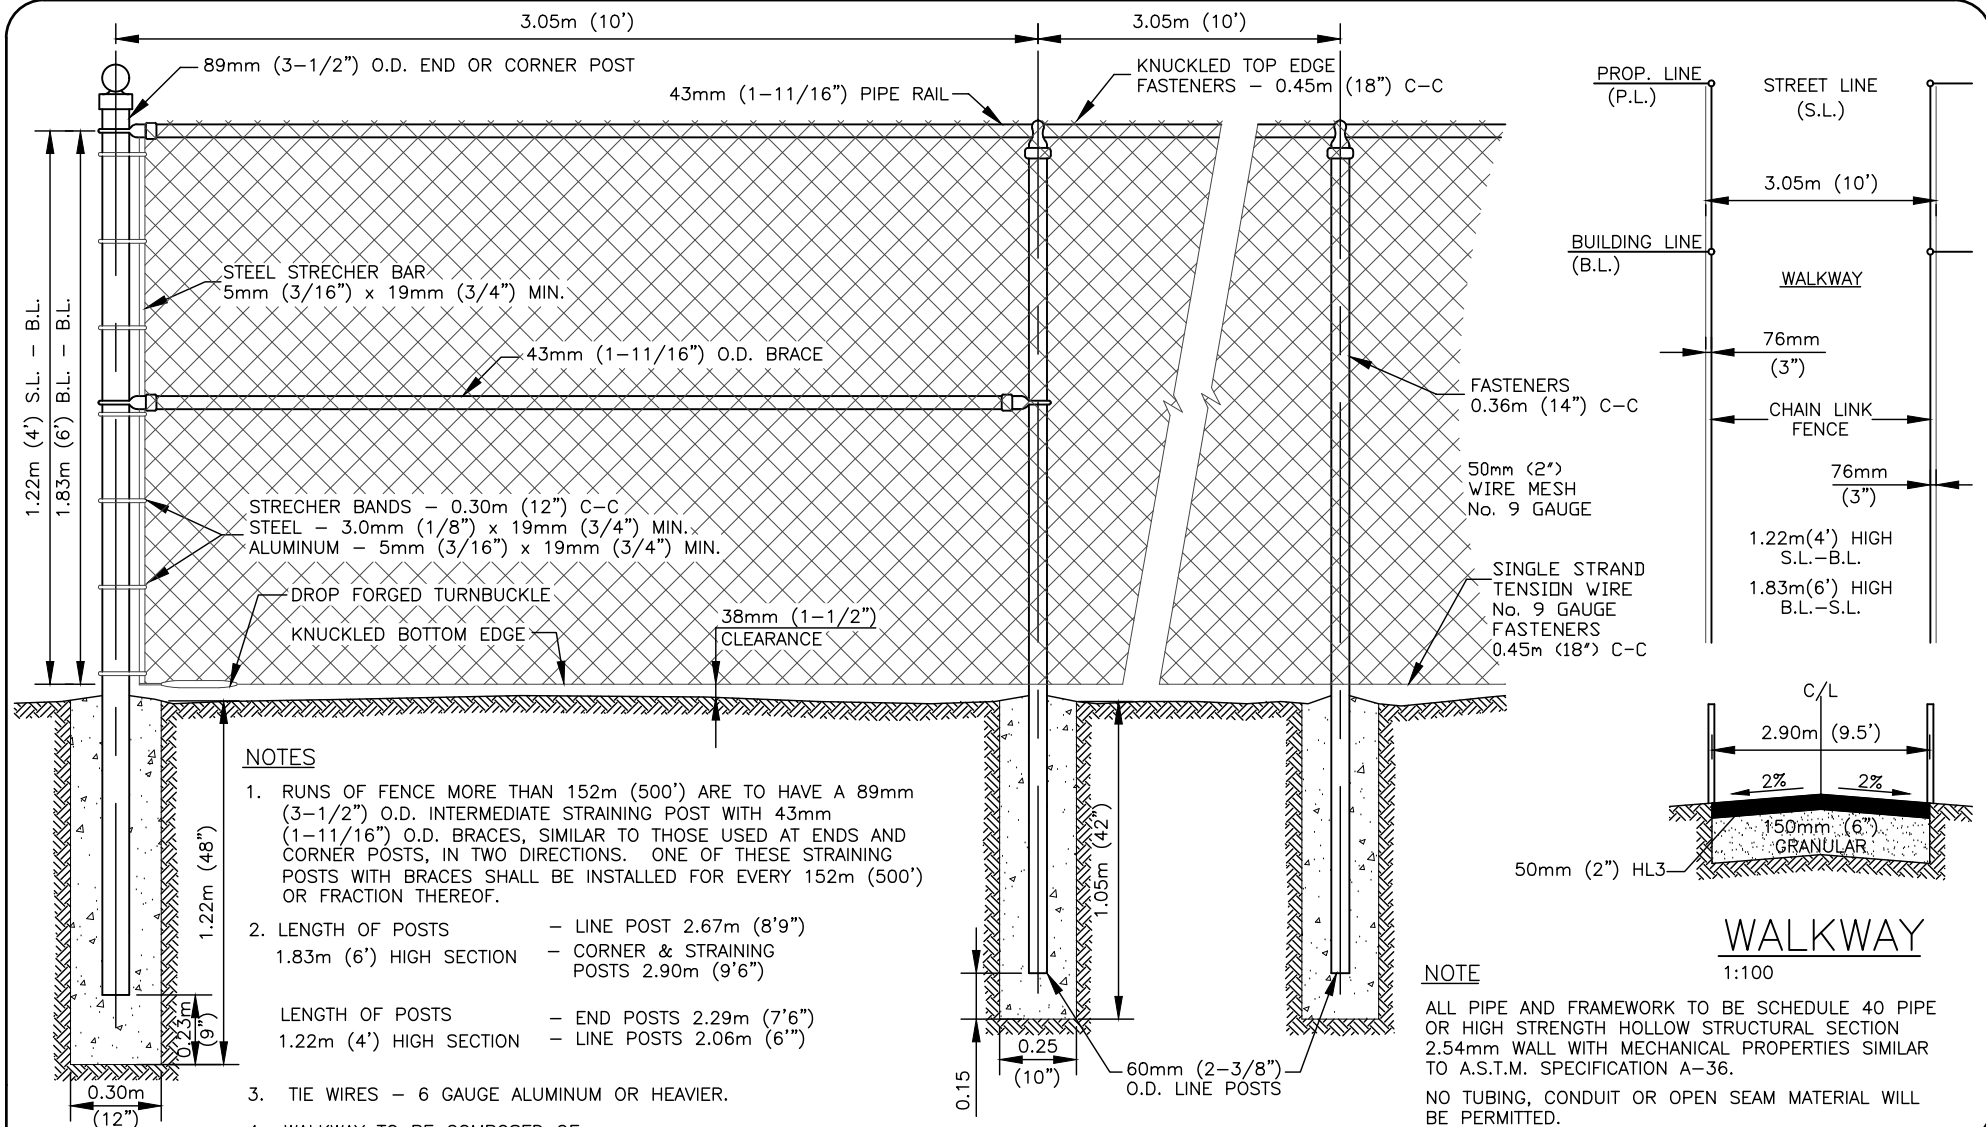

DETAILS OF FENCE

1:25

DESIGN BY:

DRAWN BY: WH

CHECKED BY:

APPROVED BY:

DATE: AUG. 25, 2026

PLOTTED: AUG. 25, '26



Development Services and
Engineering Department

TITLE

3.05m (10') FENCED WALKWAY
&
PARK PERIMETER FENCING
DETAIL

FILE:

72-STD-14

SHEET:

PLAN No:

ACAD FILE:

Fence_Detail-PARKS