


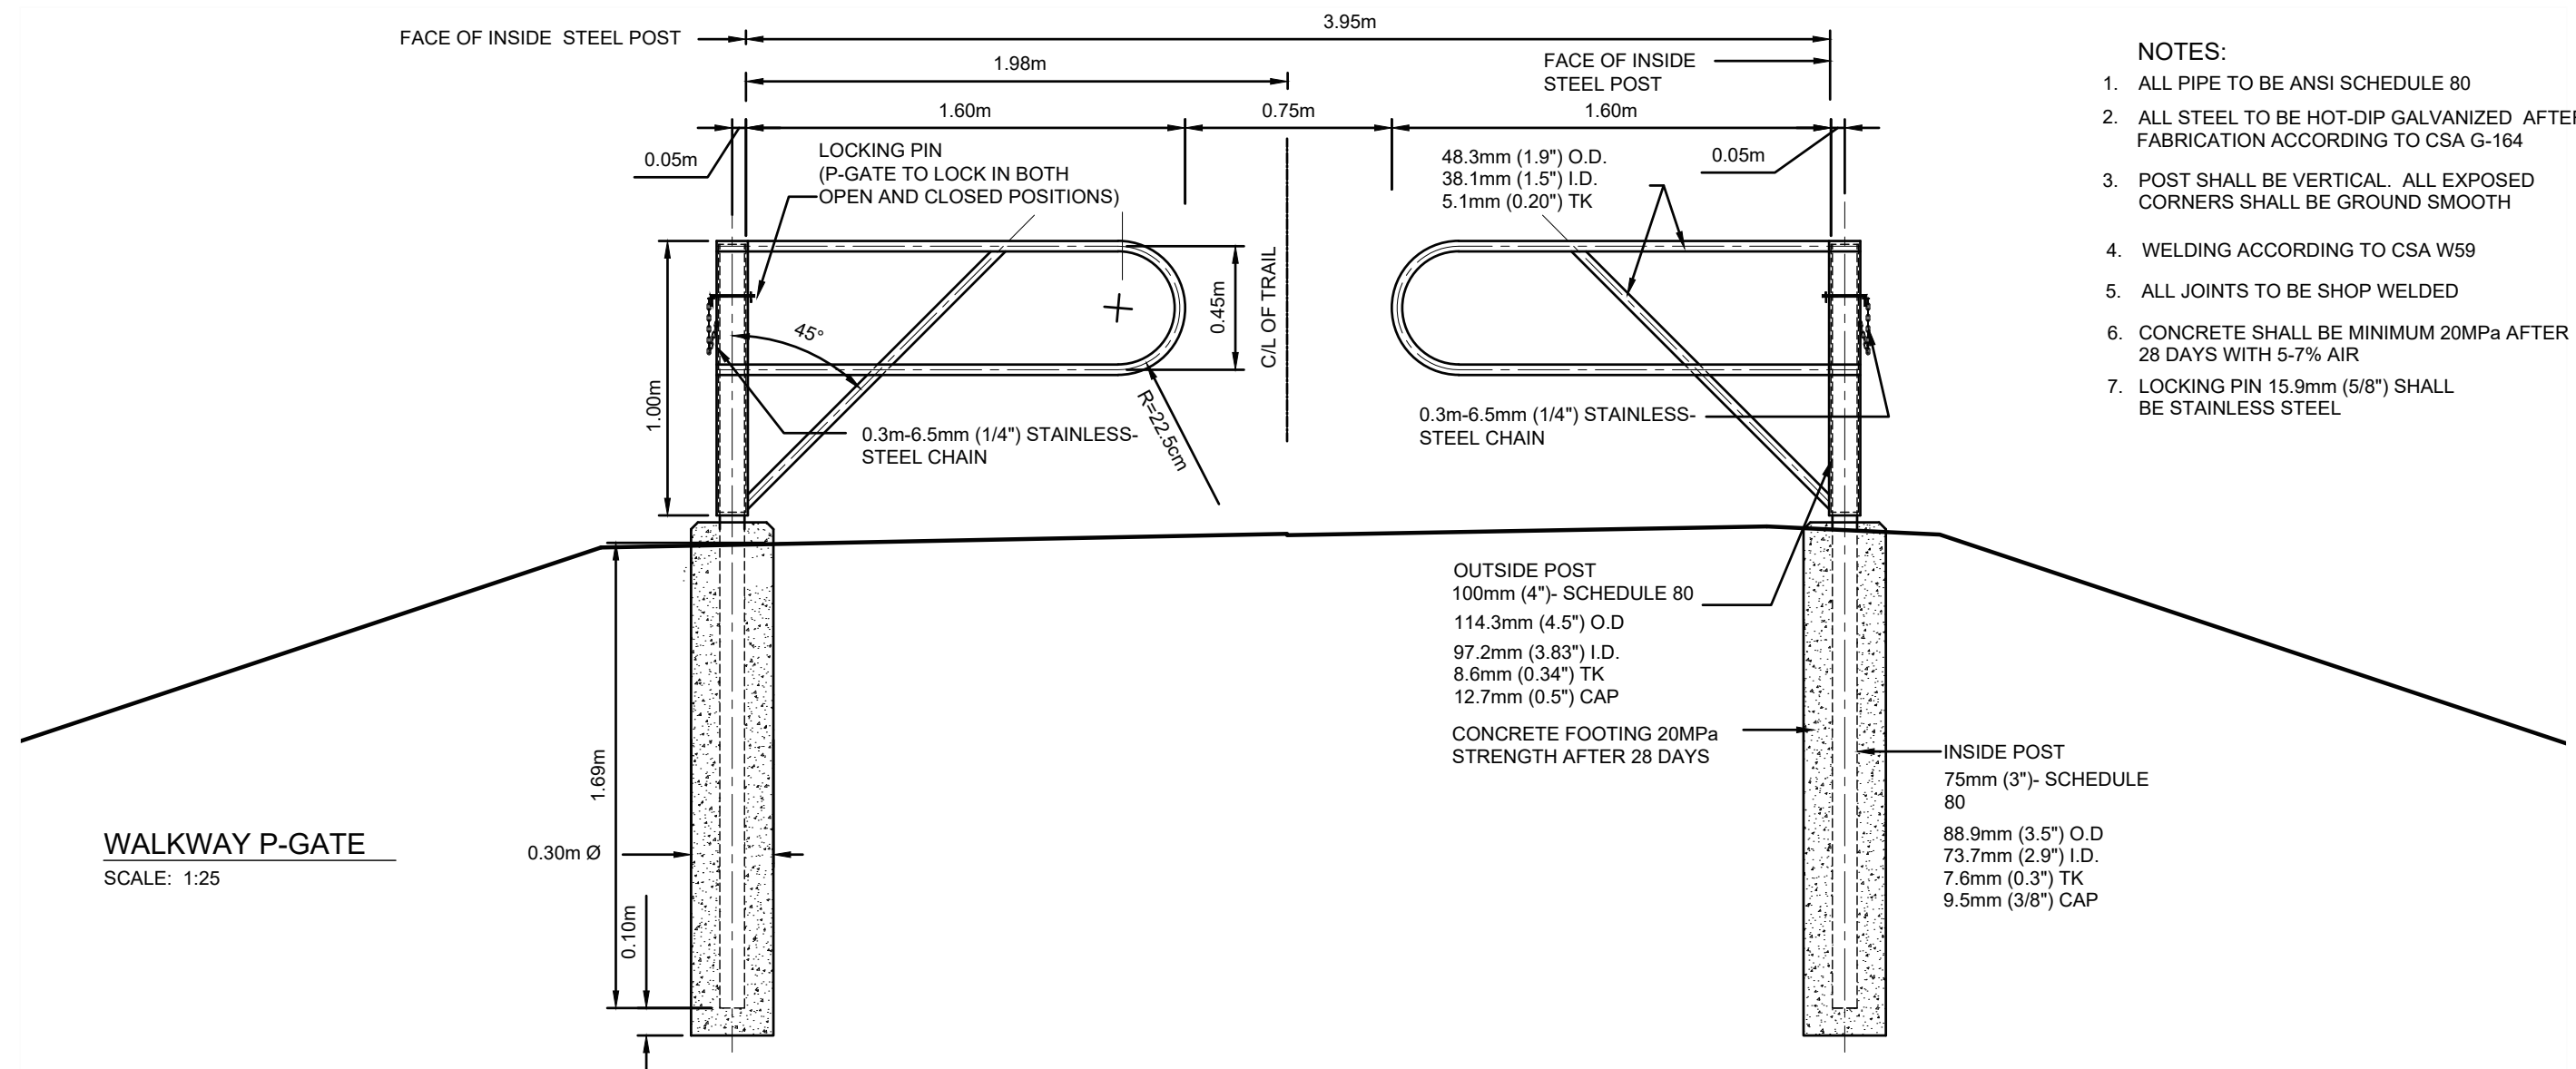

NOTES:

1. ALL PIPE TO BE ANSI SCHEDULE 80
2. ALL STEEL TO BE HOT-DIP GALVANIZED AFTER FABRICATION ACCORDING TO CSA G-164
3. POST SHALL BE VERTICAL. ALL EXPOSED CORNERS SHALL BE GROUND SMOOTH
4. WELDING ACCORDING TO CSA W59
5. ALL JOINTS TO BE SHOP WELDED
6. CONCRETE SHALL BE MINIMUM 20MPa AFTER 28 DAYS WITH 5-7% AIR
7. LOCKING PIN 15.9mm (5/8") SHALL BE STAINLESS STEEL

DESIGN BY:
DRAWN BY: WH
CHECKED BY: TB
APPROVED BY:
DATE: AUG. 31, 2026
PLOTTED: AUG. 31, 2026

ORILLIA
Development Services and
Engineering Department

TITLE

P-Gate Section


FILE:

SHEET:

PLAN No:


1

ACAD FILE:
SKPGATE5.DWG

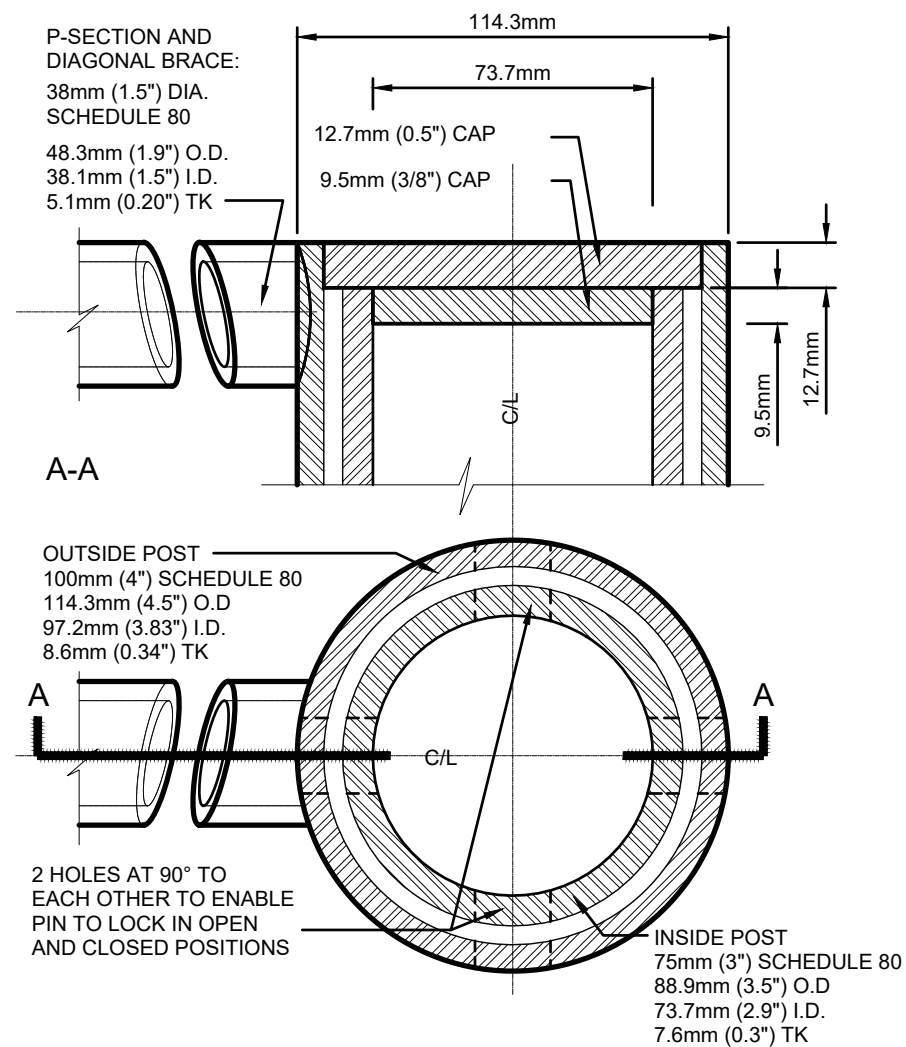


**WALKWAY P-GATE
GATE-POST CAP AND SECTION**

SCALE: 1:2

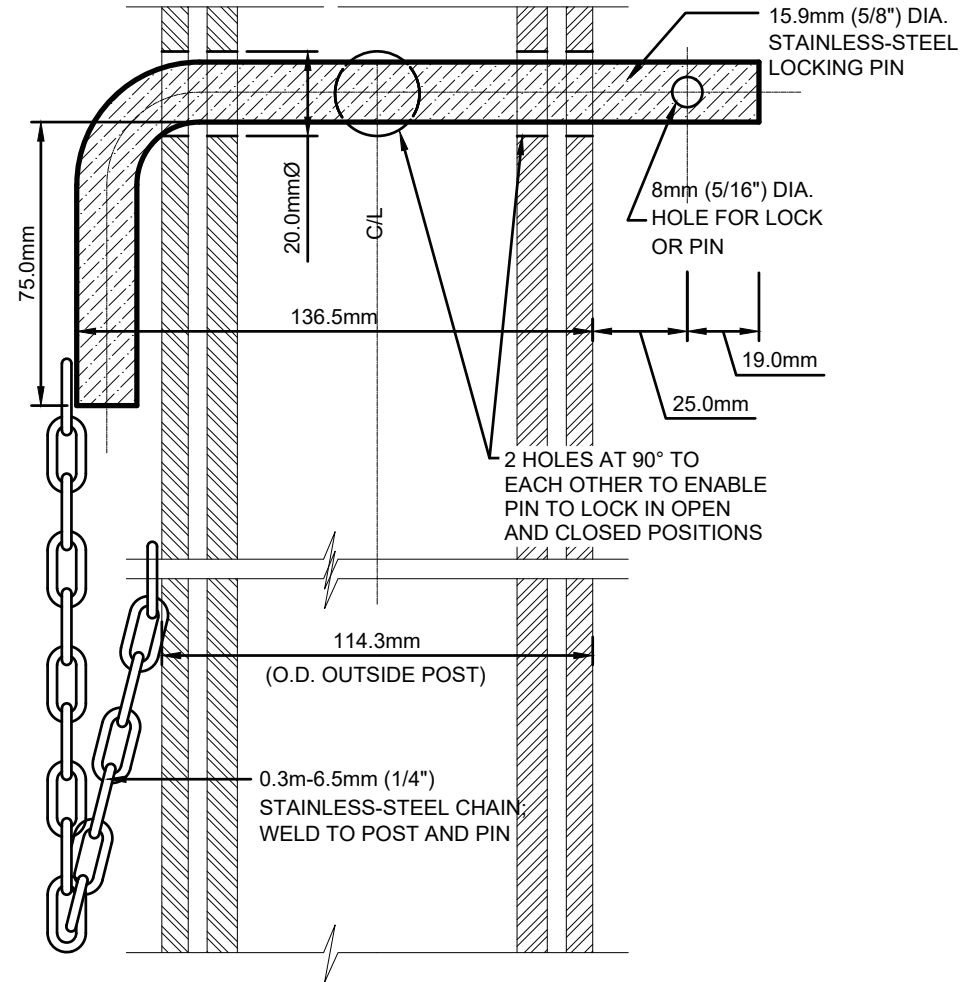

WALKWAY P-GATE LOCKING PIN

SCALE: 1:2

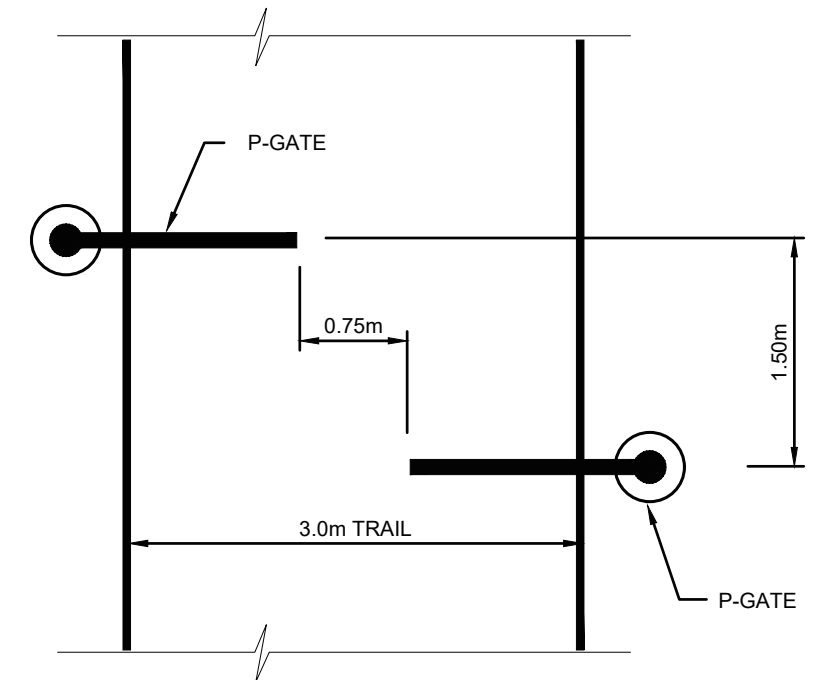

PLAN VIEW OF P-GATE CONFIGURATION

SCALE: 1:50

DESIGN BY:
DRAWN BY: WH
CHECKED BY: TB
APPROVED BY:
DATE: AUG. 31, 2026
PLOTTED: AUG. 31, 2026



Development Services and
Engineering Department

TITLE

**P-Gate Details and P-Gate
Plan Configuration**

FILE:

SHEET: PLAN No:

2

ACAD FILE:
SKPGATE5.DWG