




LEGEND

EXISTING


- 300mm STM
 - 300mm SAN
 - 100mm
 - G
 - B
 - CTV
 - H
- EXISTING STORM SEWER
EXISTING SANITARY SEWER
EXISTING WATERMAIN
EXISTING GAS MAIN
EXISTING BURIED BELL CABLE
EXISTING BURIED CTV CABLE
EXISTING BURIED HYDRO CABLE

PROPOSED


- PROPOSED CURB
- PROPOSED DROP CURB
- 300mm STM
- 250mm SAN
- 200mm WM
- GRADING LIMITS
- PROPOSED ASPHALT
- PROPOSED CONCRETE SIDEWALK
- PROPOSED REINSTATE BRICK PAVERS
- PROPOSED TACTILE PLATES
- PROPOSED TOPSOIL AND SOO RESTORATION
- PROPOSED WATER VALVE
- PROPOSED HYDRANT

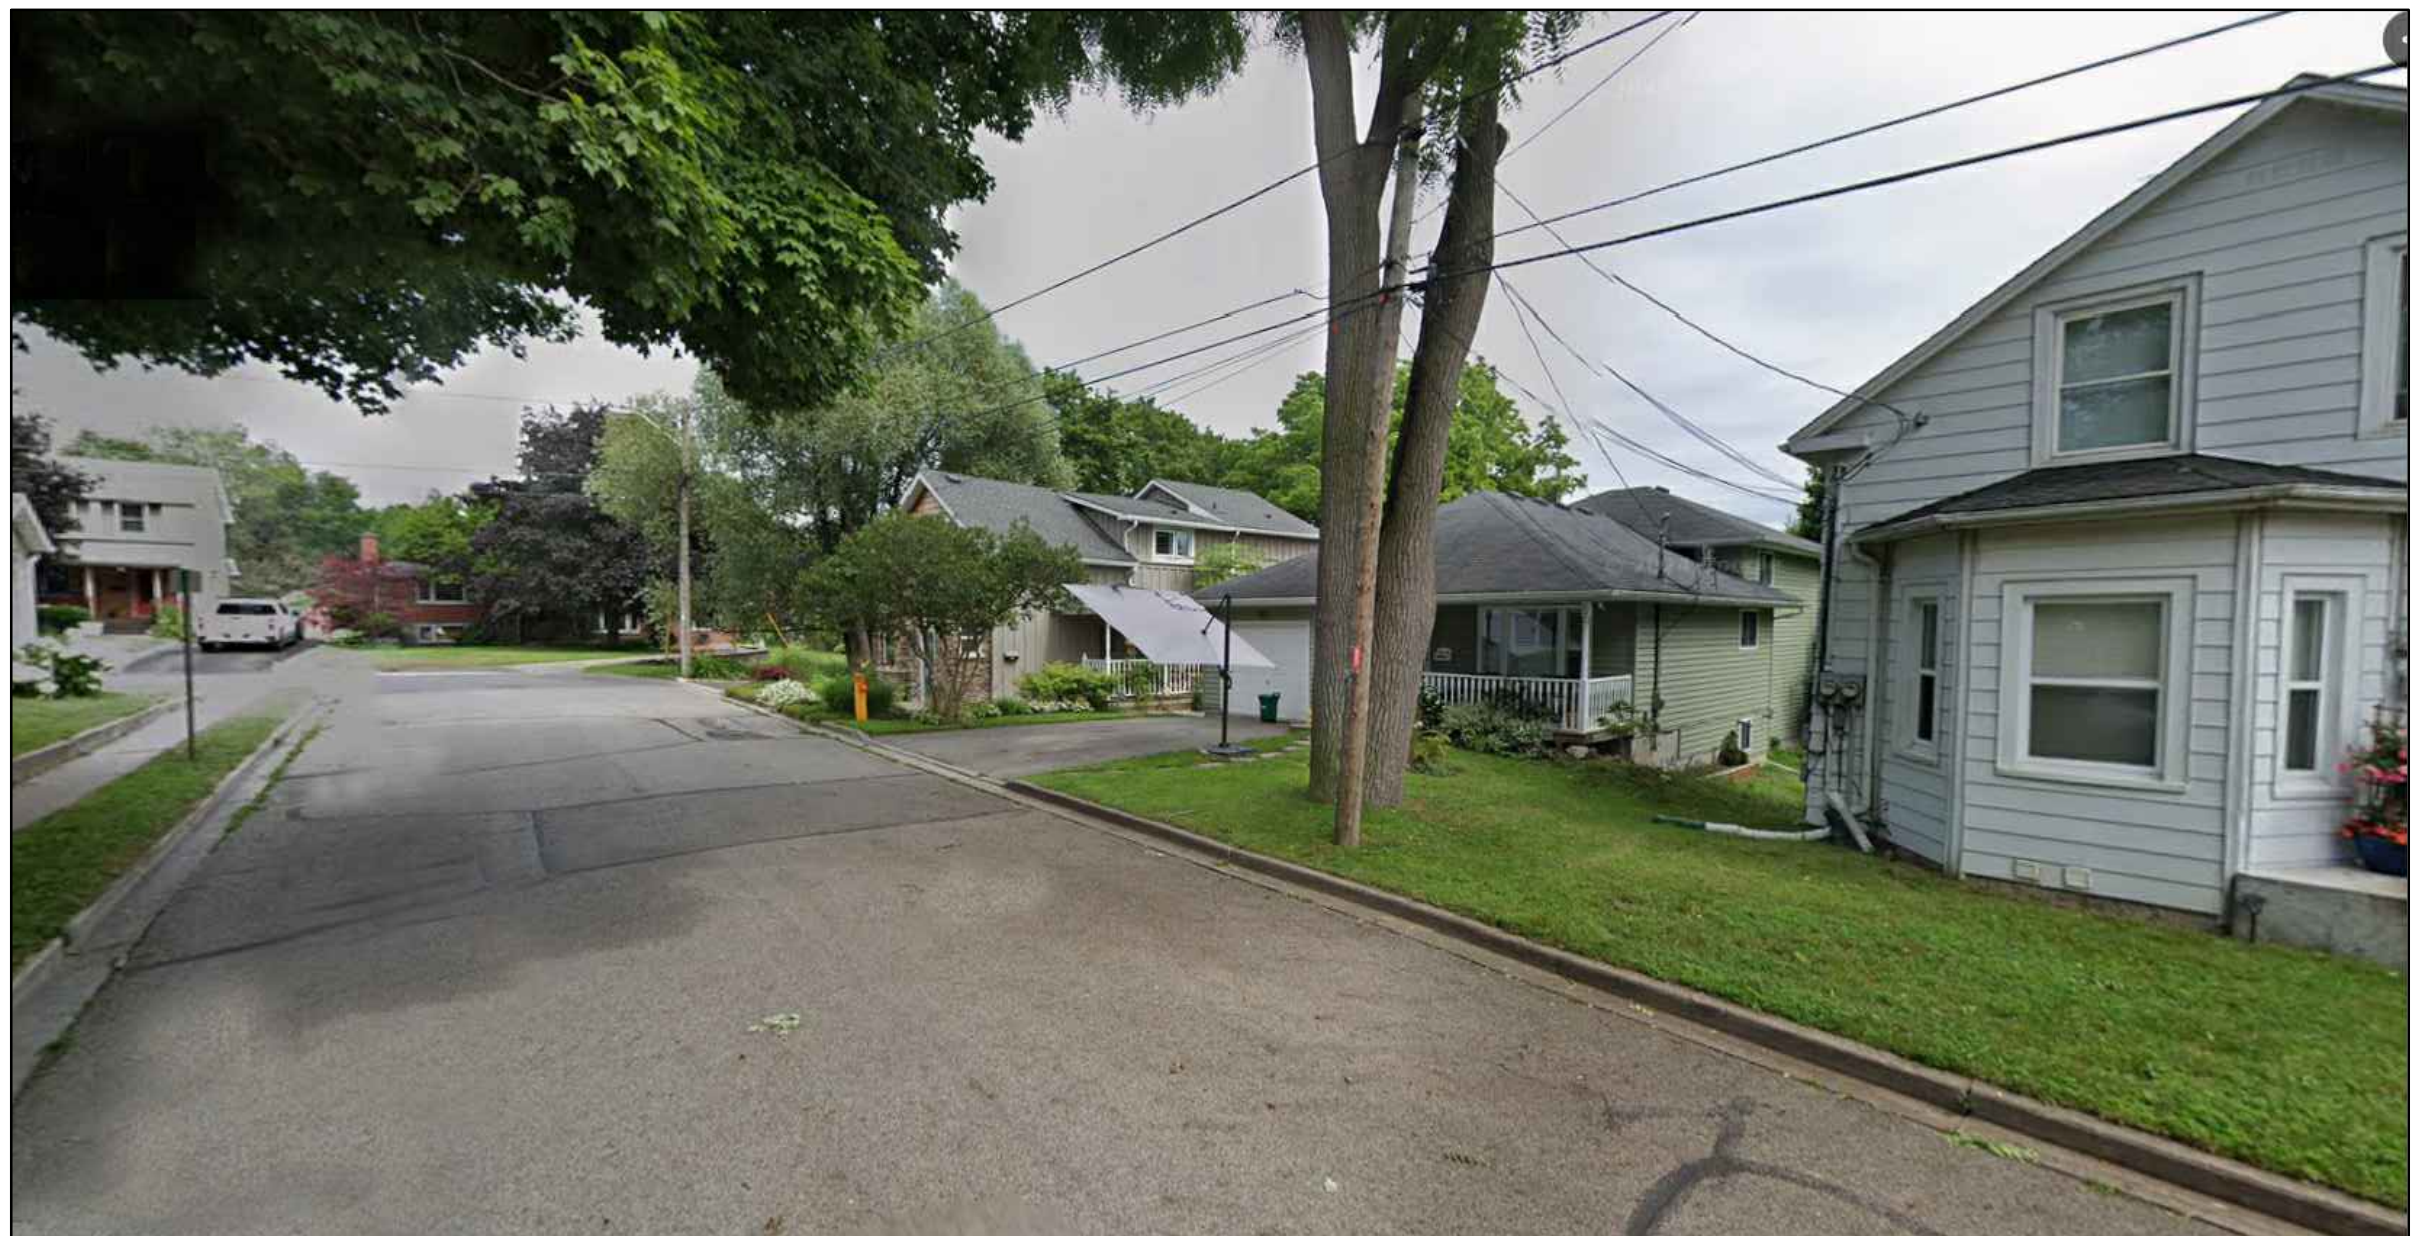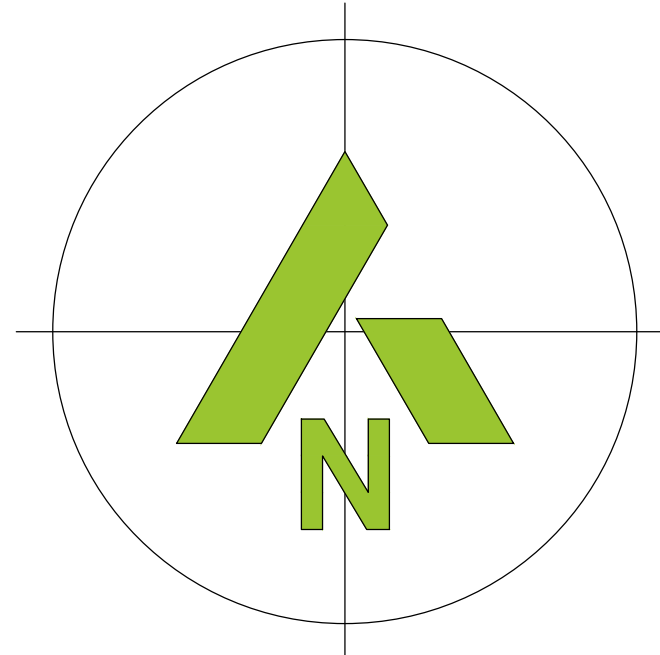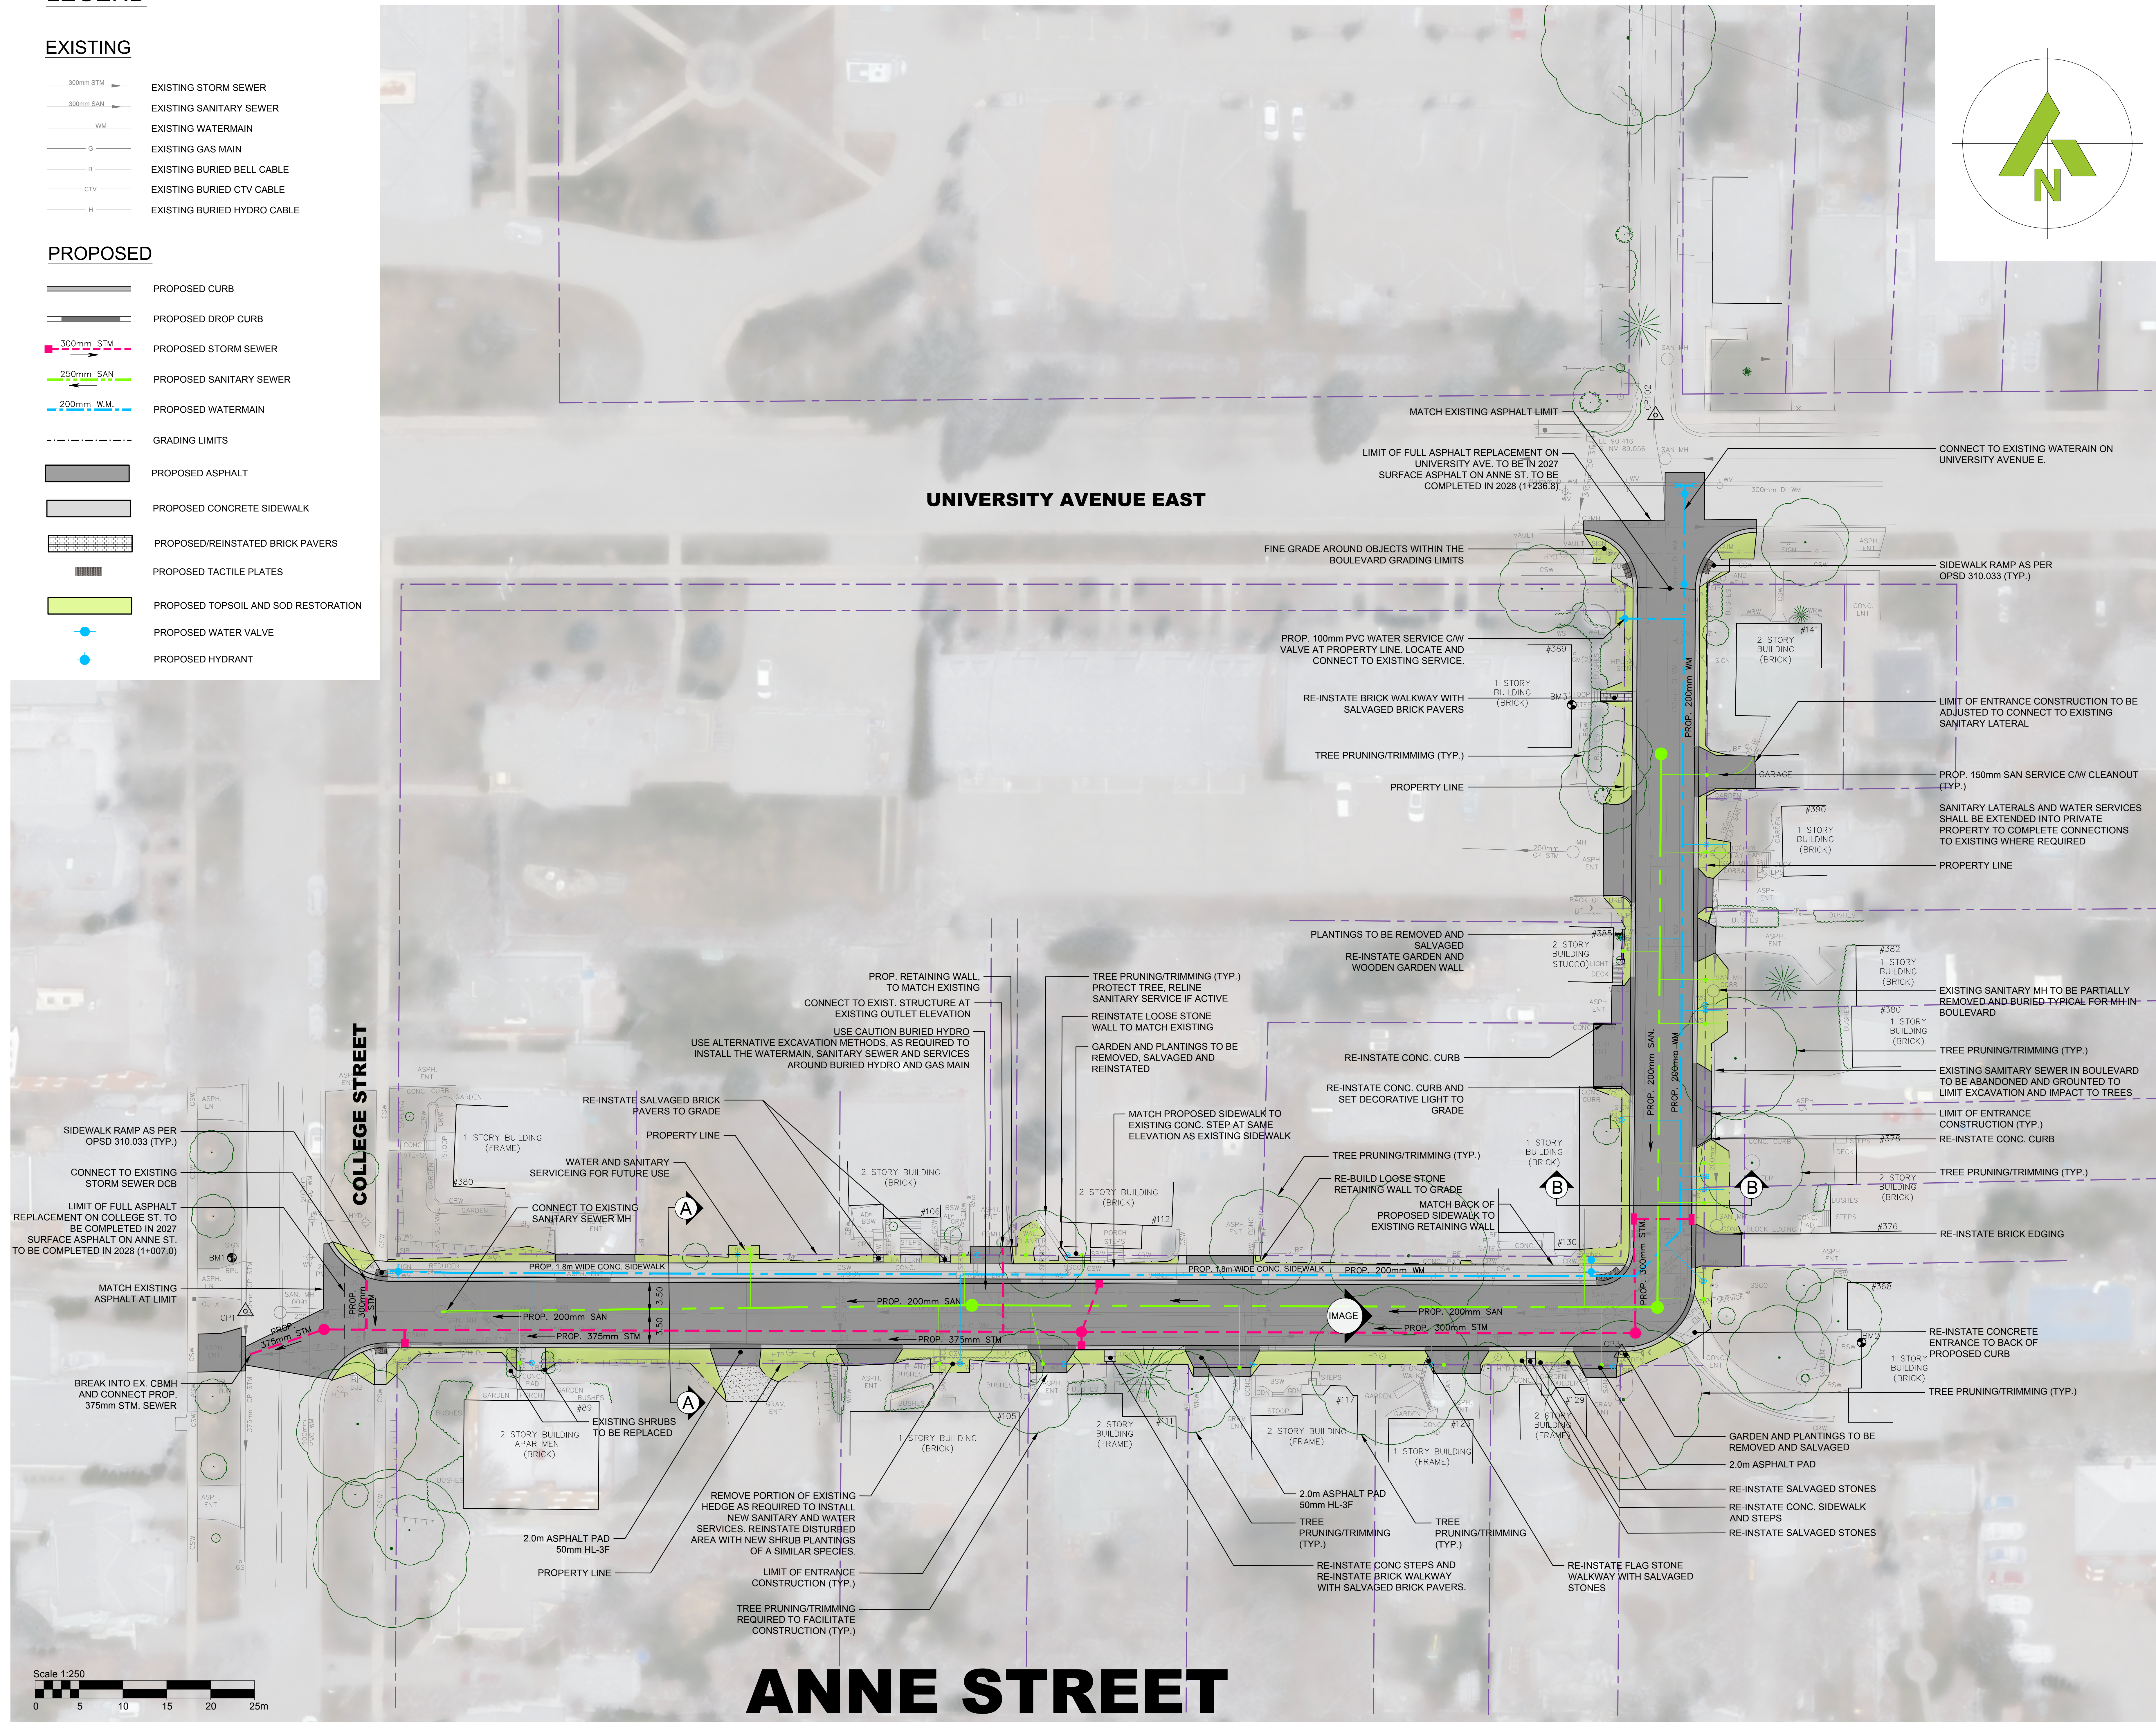

ANNE STREET (LOOKING EAST) BEFORE

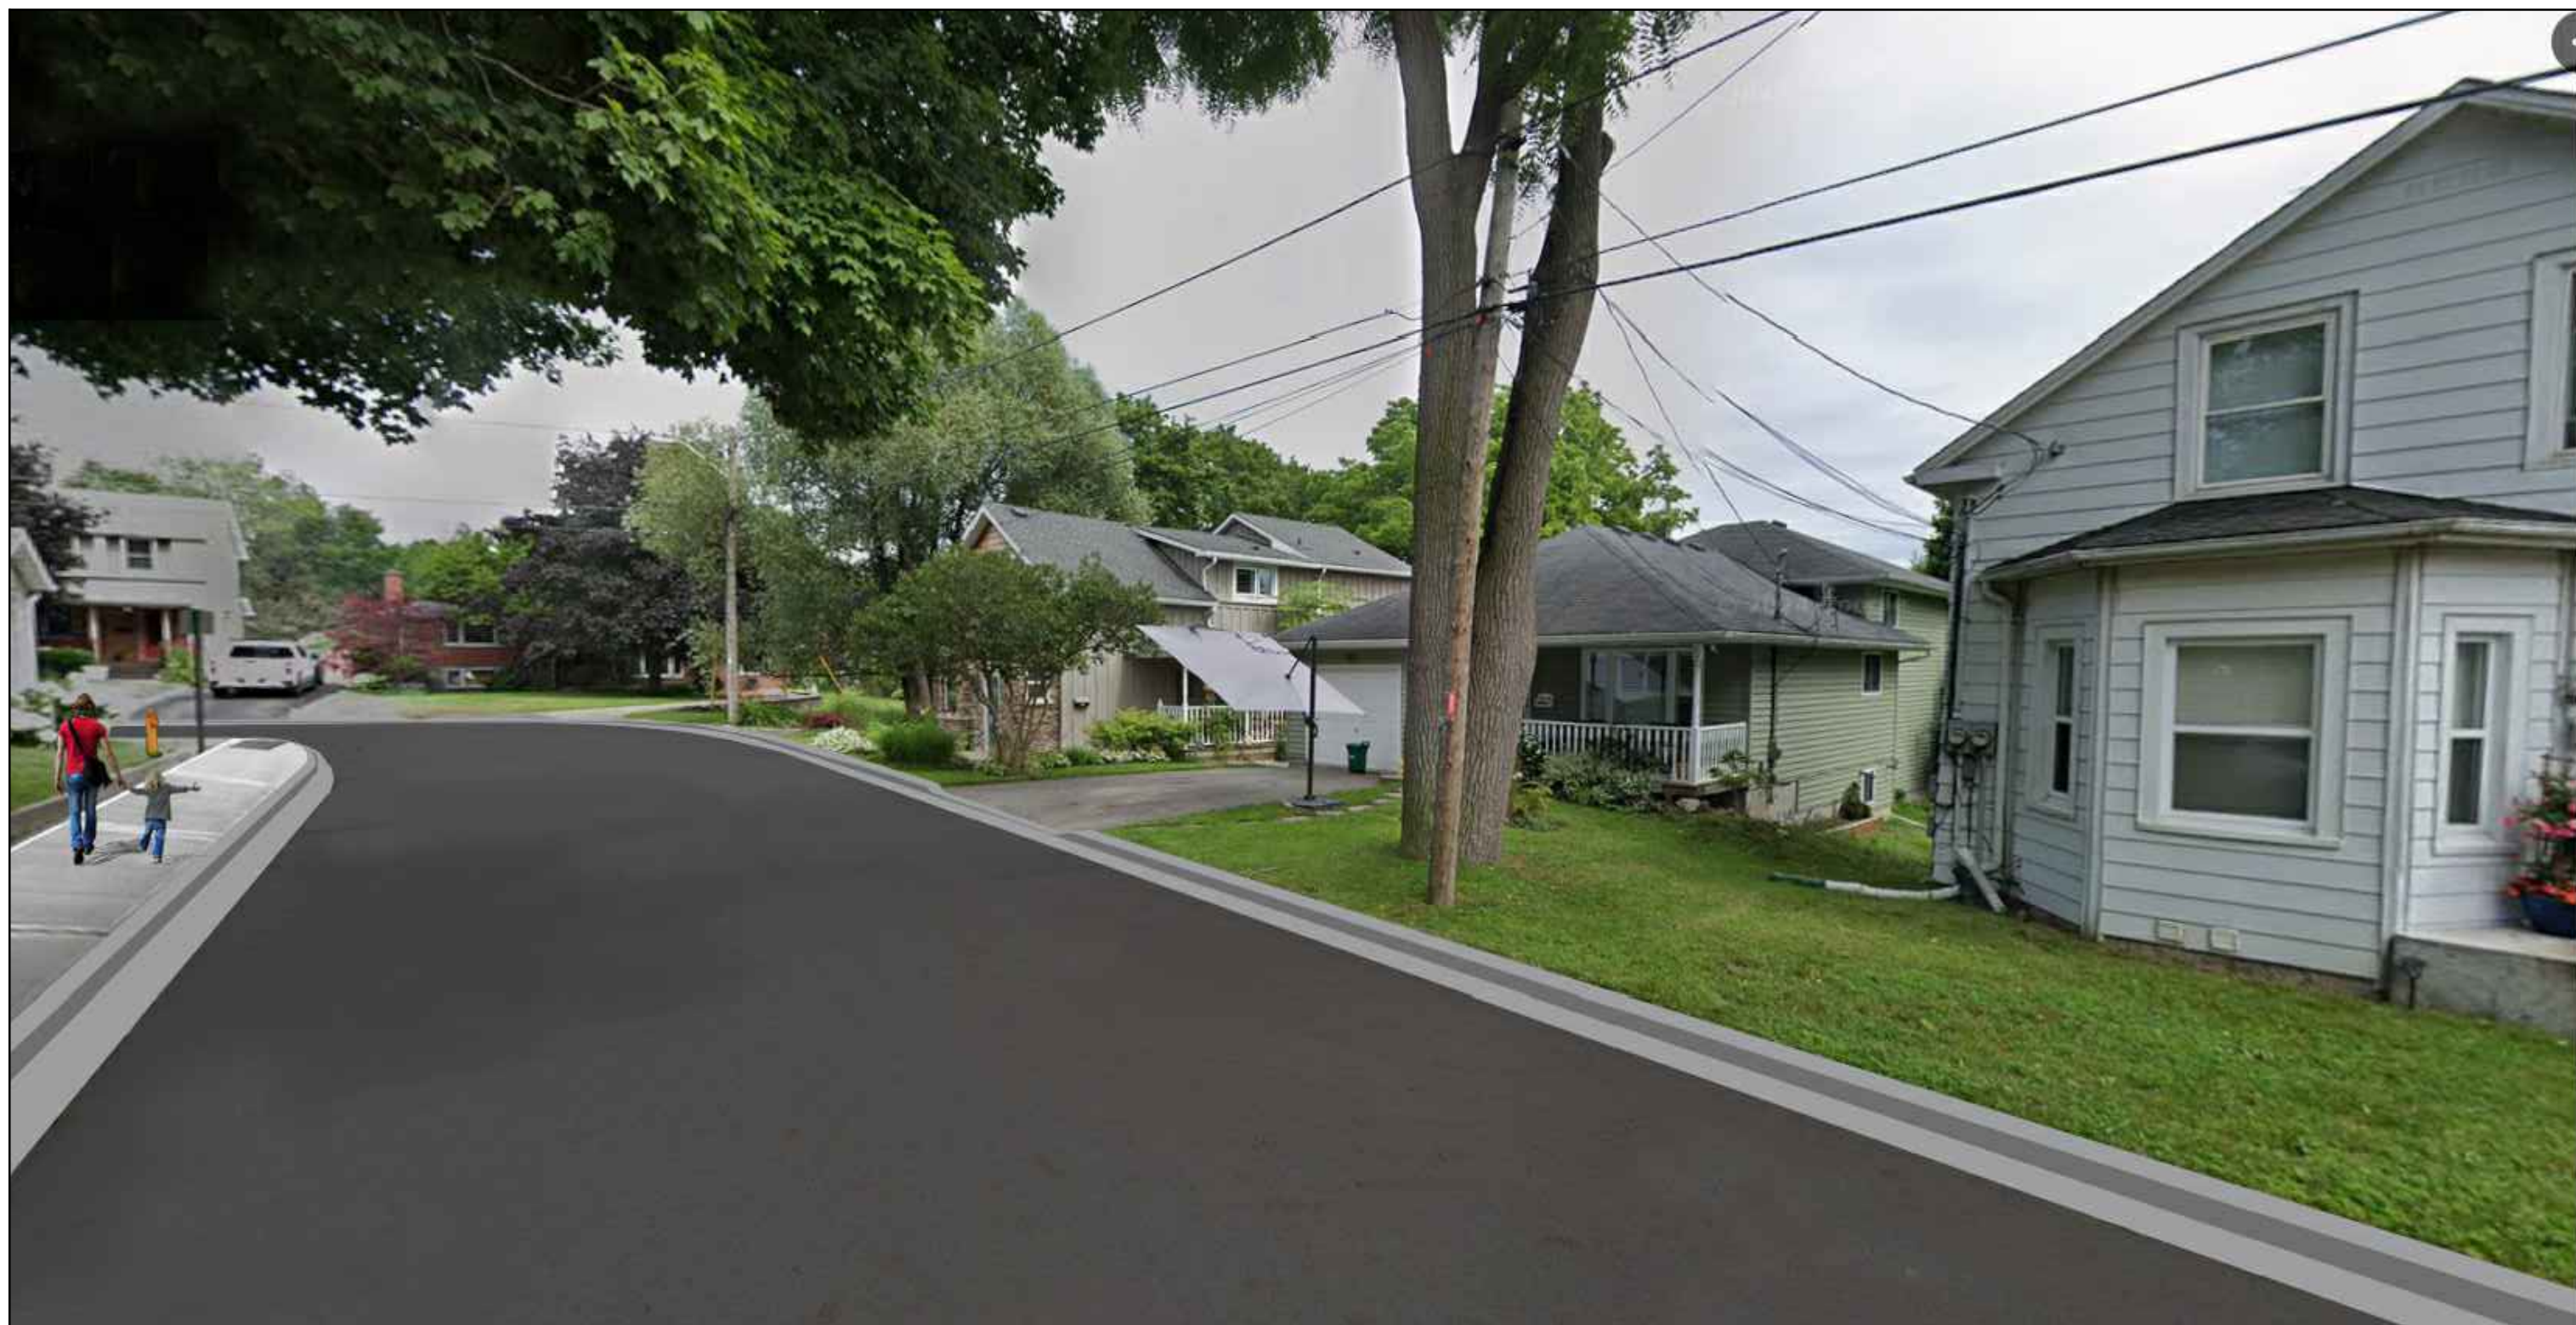


ANNE STREET (LOOKING EAST) AFTER

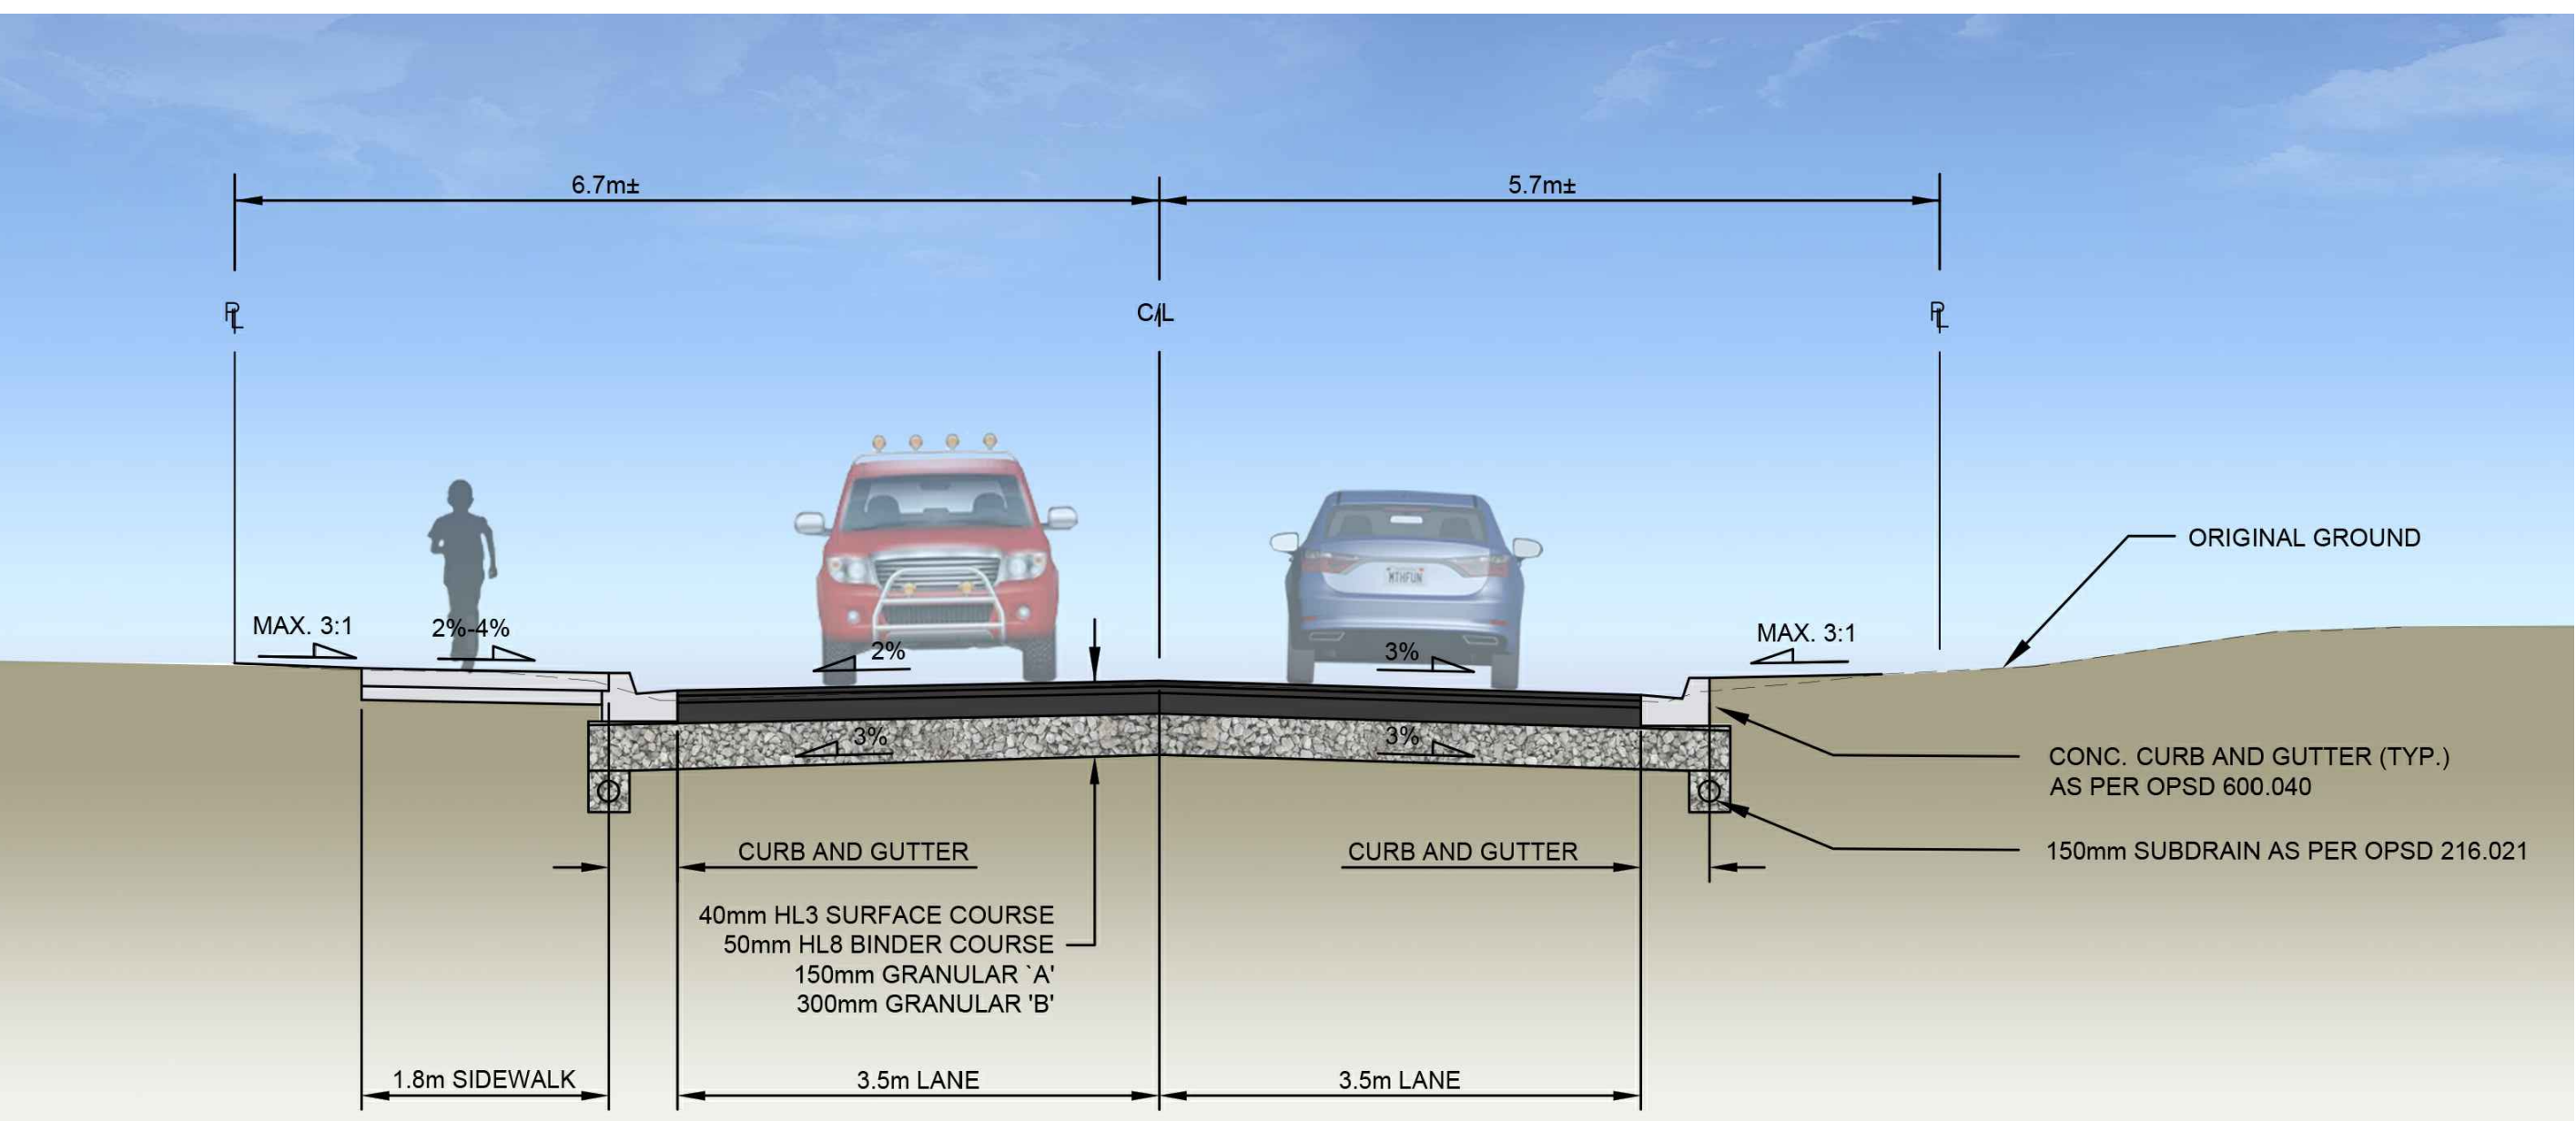

ANNE STREET (WEST TO EAST) TYPICAL SECTION A-A

N.T.S.

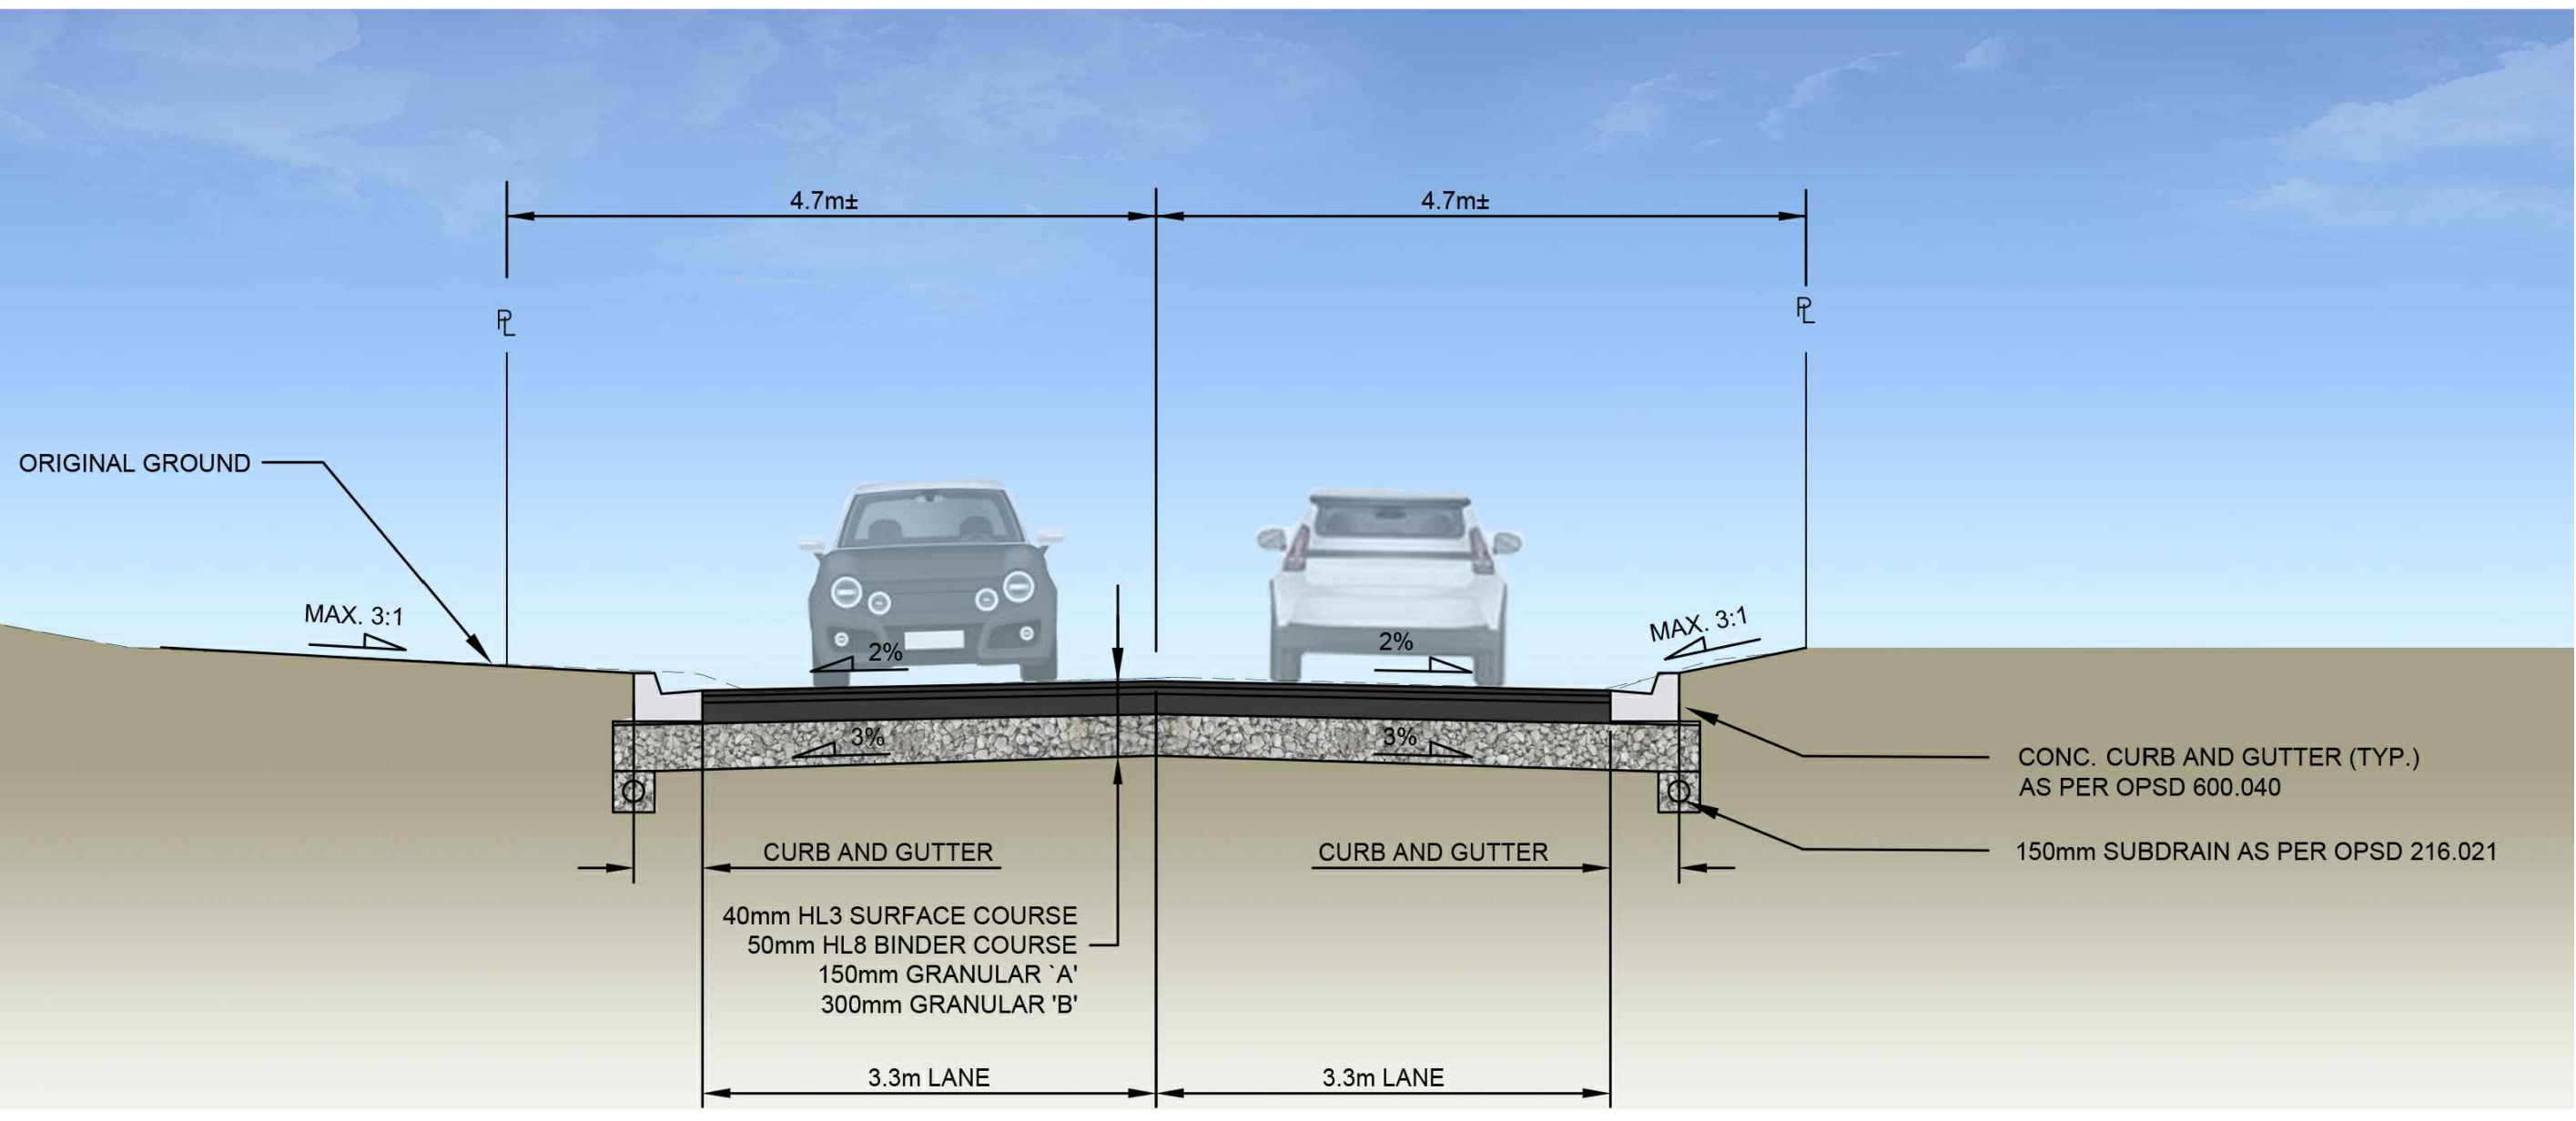

ANNE STREET (SOUTH TO NORTH) TYPICAL SECTION B-B

N.T.S.


PUBLIC INFORMATION CENTRE

ANNE STREET RECONSTRUCTION COLLEGE STREET TO UNIVERSITY AVE. E.

September 21, 2026




2nd Floor - 415 Baseline Road West, Bowmanville, ON L1C 5M2
Phone: 905-697-4464
www.cima.ca

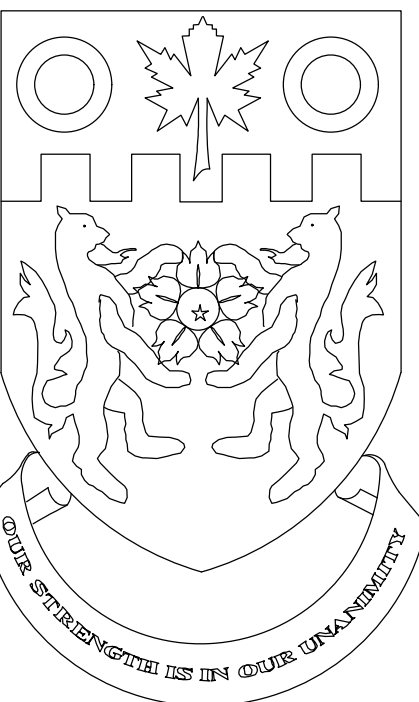

THE CORPORATION OF THE TOWN OF COBOURG

VICTORIA HALL
55 KING STREET WEST
COBOURG, ONTARIO
K9A 2M2

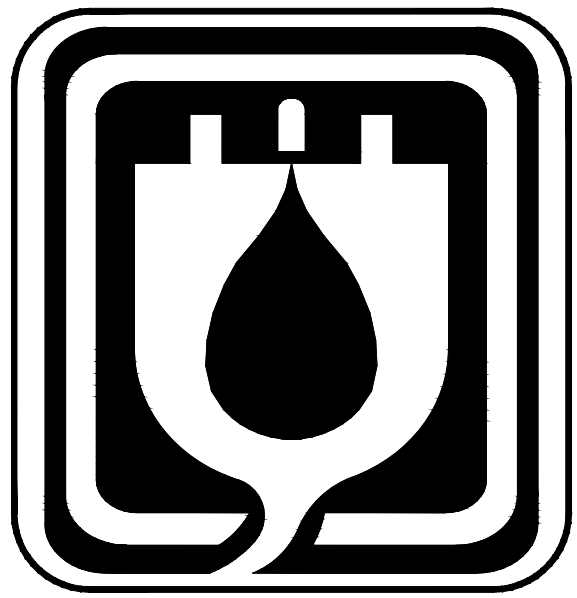

Lakefront Utility Services Inc.