

 
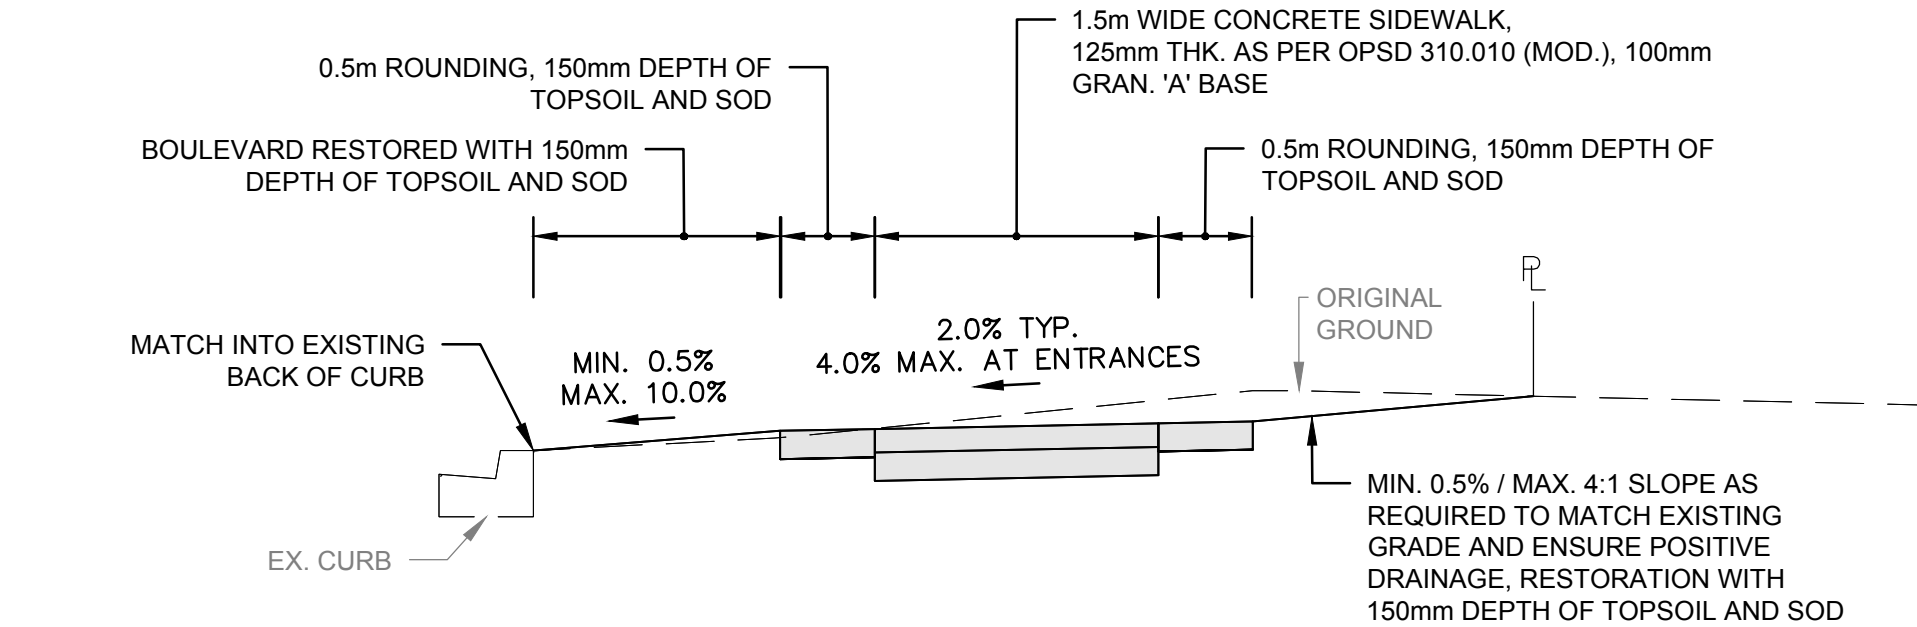


PUBLIC INFORMATION CENTRE


2027 VARIOUS SIDEWALK CONSTRUCTION September 21, 2026

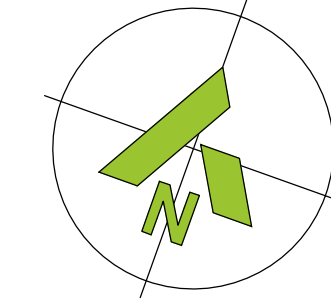


UNIVERSITY AVENUE EAST - from D'arcy Street to Cottesmore Avenue

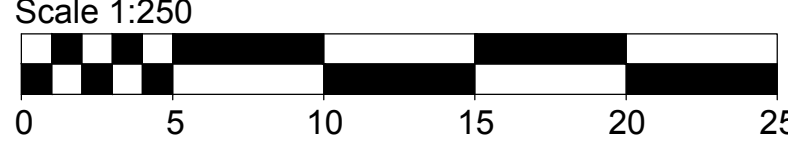



TYPICAL SECTION - UNIVERSITY AVENUE,
SOUTH SIDE FROM D'ARCY STREET TO CAMPBELL STREET
N.T.S.

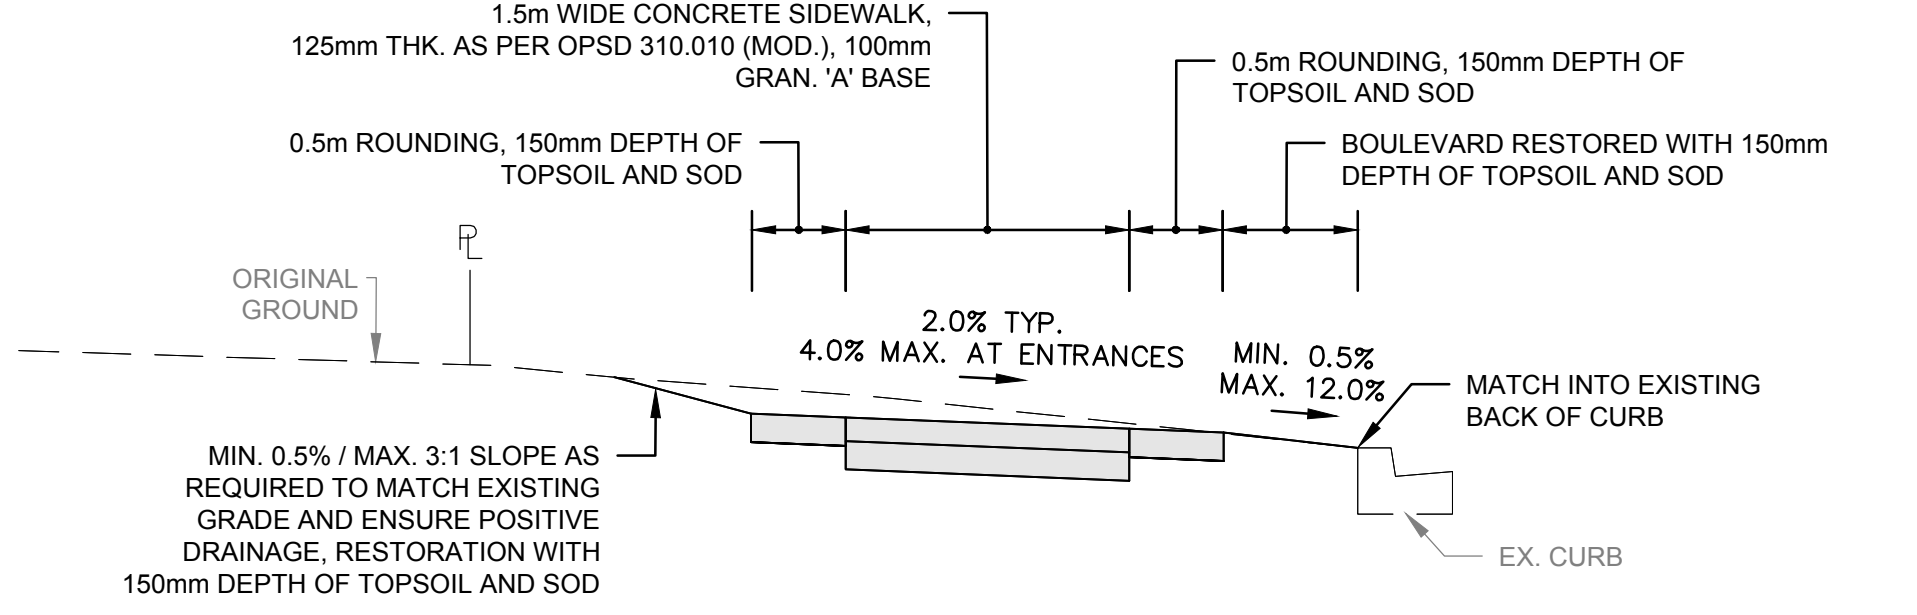

TYPICAL SECTION - UNIVERSITY AVENUE,
NORTH SIDE, FROM CAMPBELL STREET TO COTTESMORE AVENUE
N.T.S.

 

MUNROE STREET - from Division Street to 210m East of Division Street

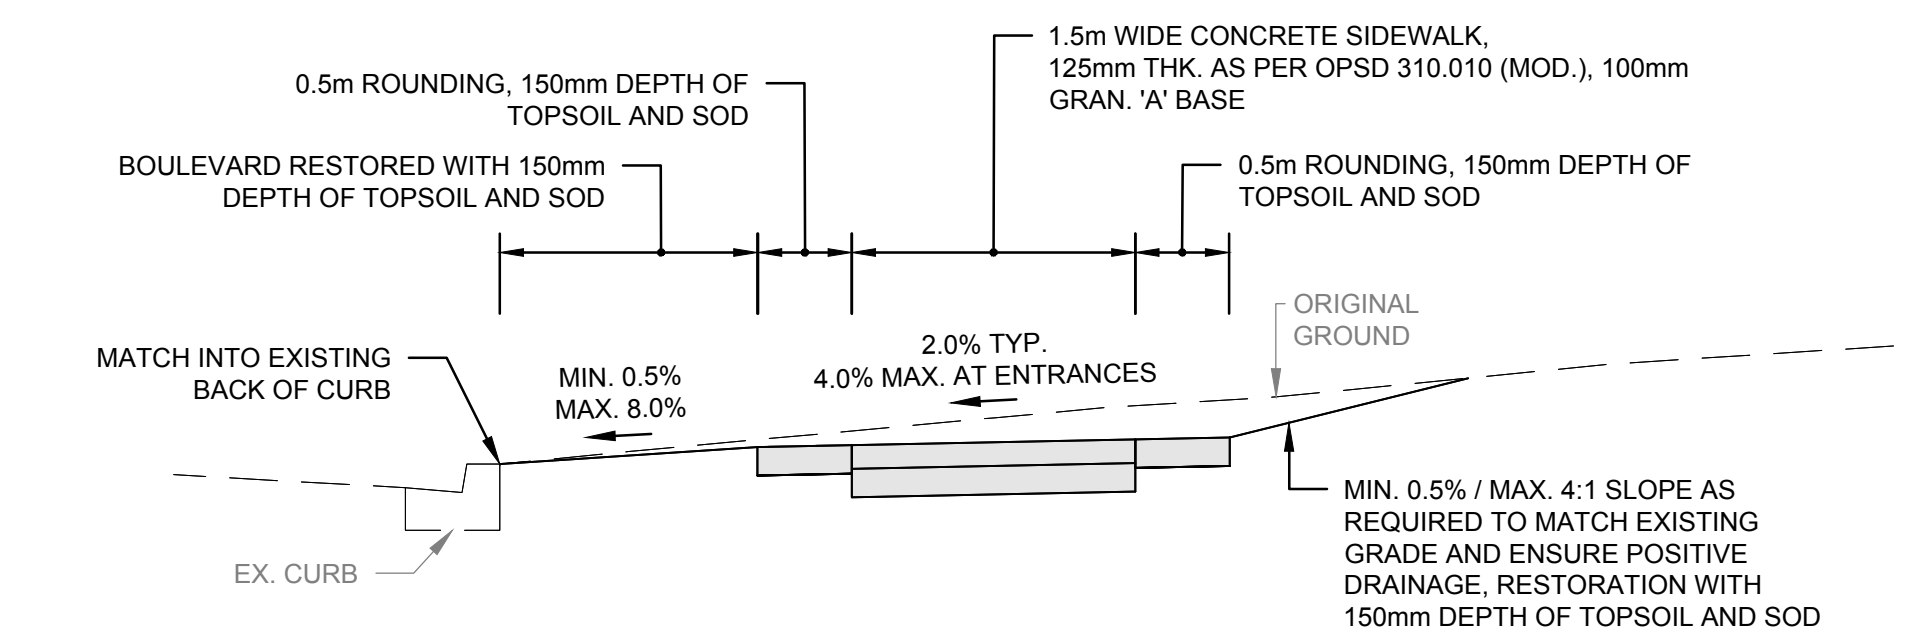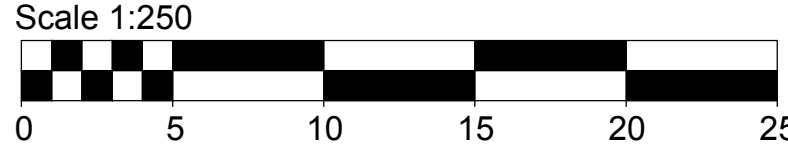

TYPICAL SECTION - MUNROE STREET
N.T.S.


LEGEND

EXISTING


- EXISTING TREE
- EXISTING TREE TO BE REMOVED
- EXISTING STORM SEWER
- EXISTING SANITARY SEWER
- EXISTING WATERMAIN
- EXISTING GAS MAIN
- EXISTING BURIED BELL CABLE
- EXISTING BURIED CTV CABLE
- EXISTING BURIED HYDRO CABLE

PROPOSED


- PROPOSED CURB
- PROPOSED DROP CURB
- GRADING LIMITS
- PROPOSED ASPHALT
- PROPOSED CONCRETE SIDEWALK
- PROPOSED/REINSTATE BRICK PAVERS
- PROPOSED TACTILE PLATES
- PROPOSED TOPSOIL AND SOD RESTORATION
- TREE PROTECTION FENCE
- PROPOSED TREE

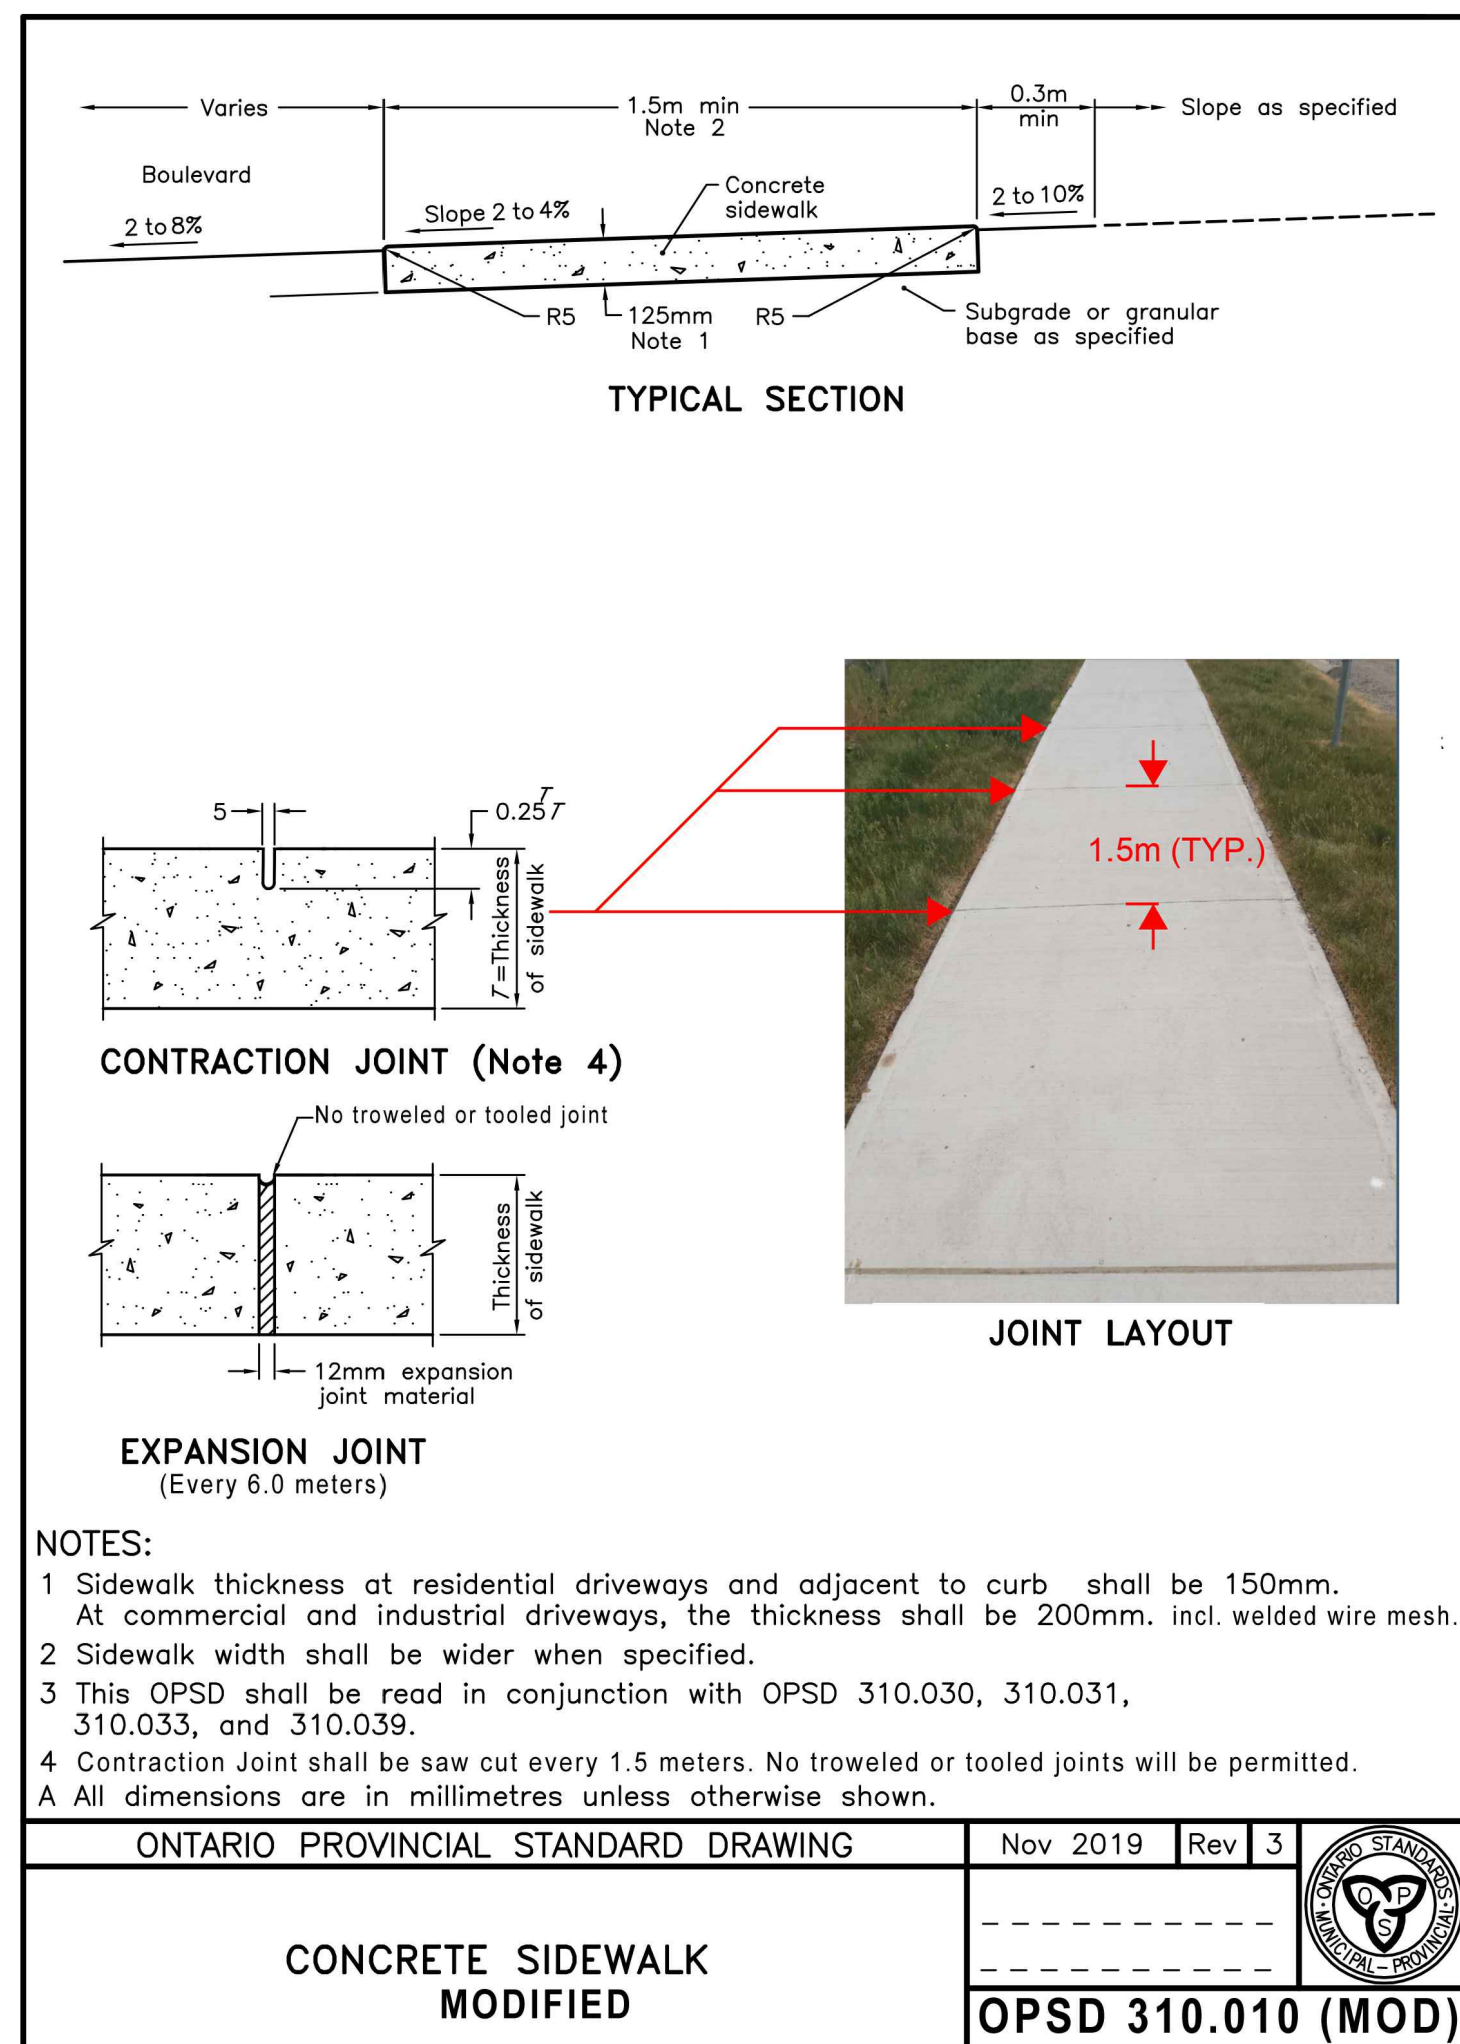



TYPICAL SECTION - HEATH STREET,
SIDEWALK WITH BOULEVARD
N.T.S.

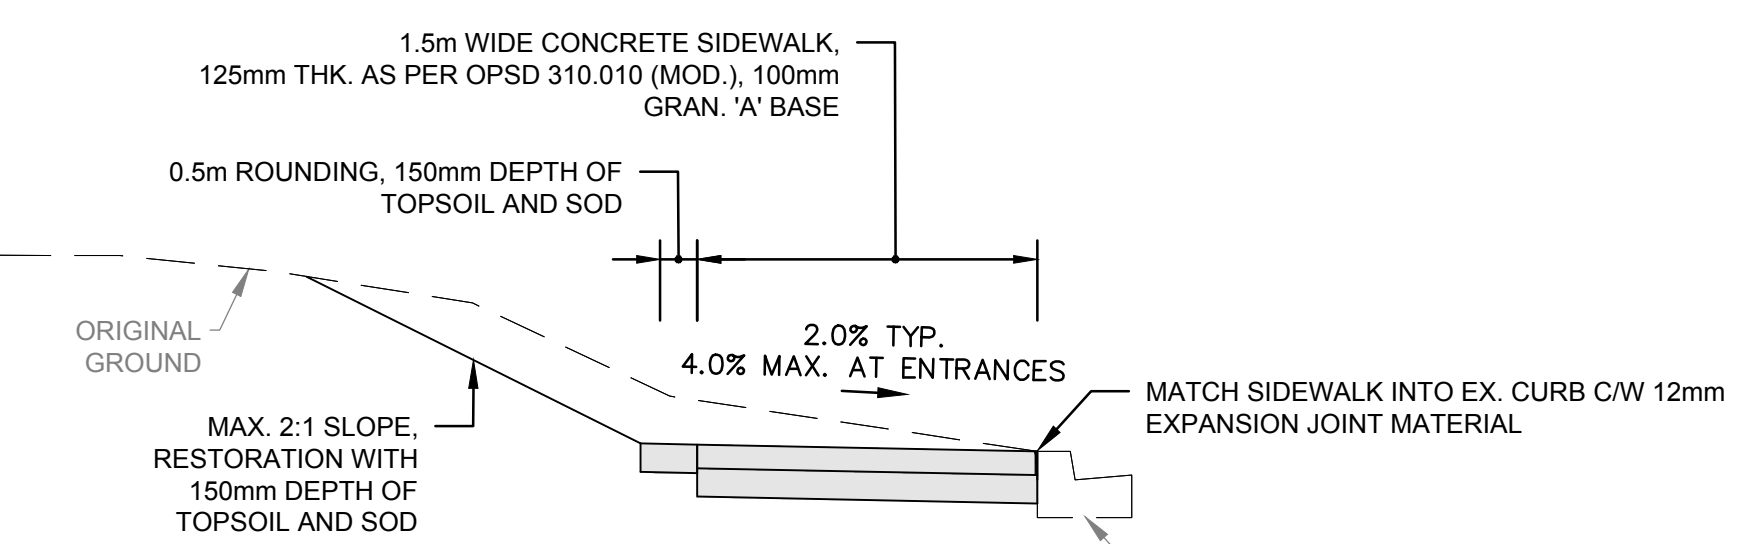


TYPICAL SECTION - HEATH STREET,
SIDEWALK ADJACENT TO CURB
N.T.S.

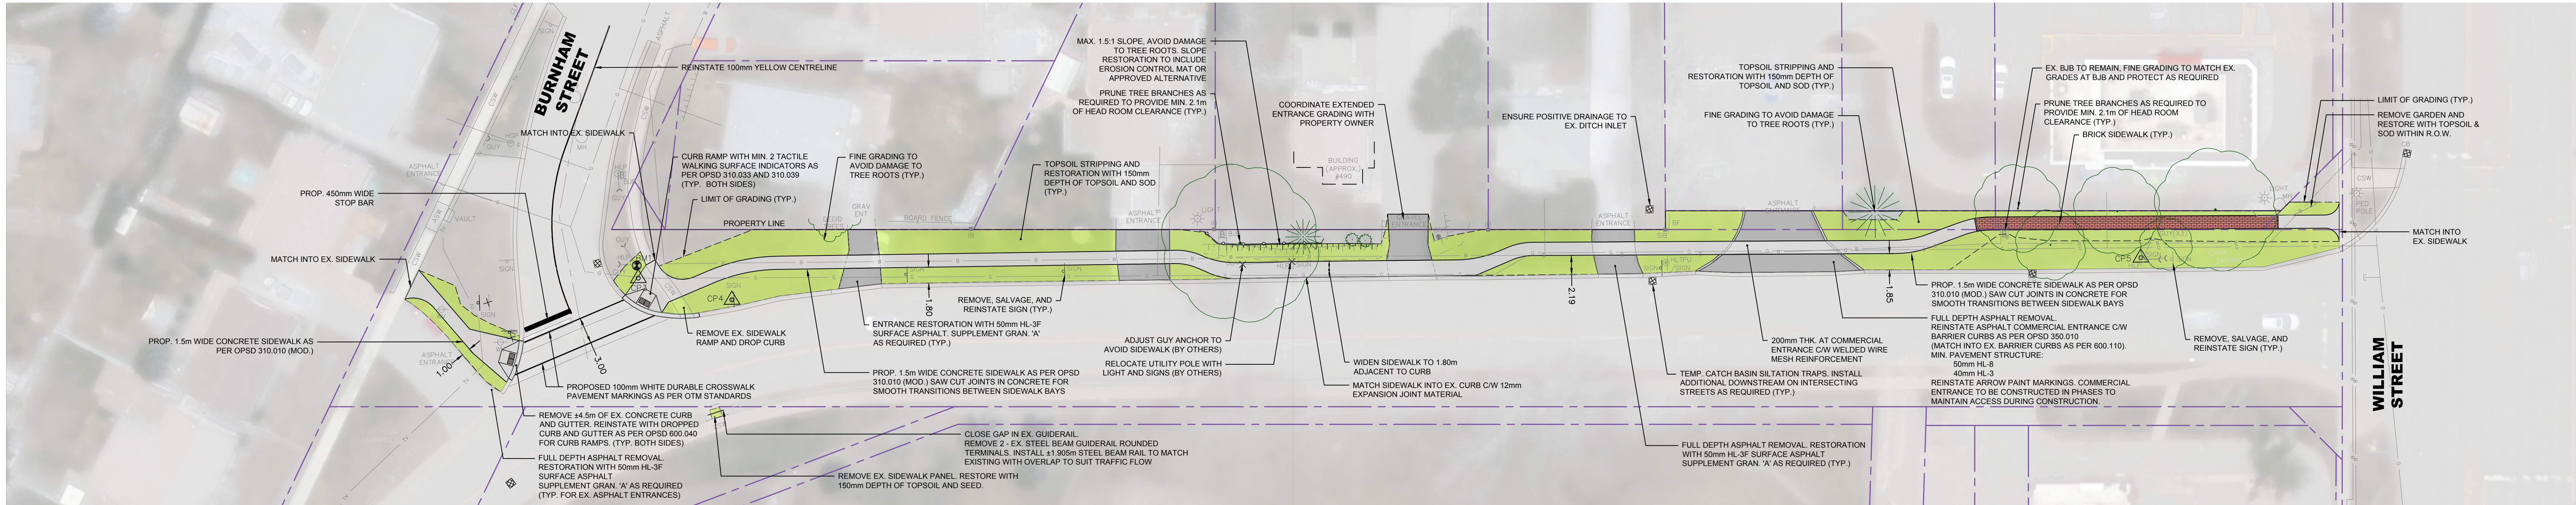

HEATH STREET - from William Street to Burnham Street

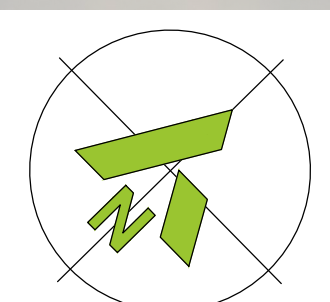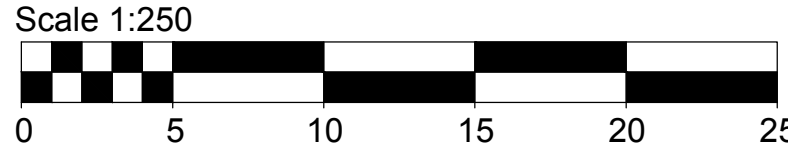

2nd Floor - 415 Baseline Road West, Bowmanville, ON L1C 5M2
Phone: 905-697-4464
www.cima.ca

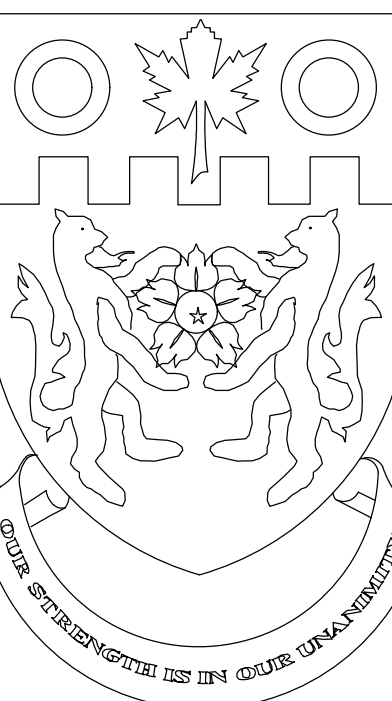

THE CORPORATION OF
THE TOWN OF COBOURG

VICTORIA HALL
55 KING STREET WEST
COBOURG, ONTARIO
K9A 2M2