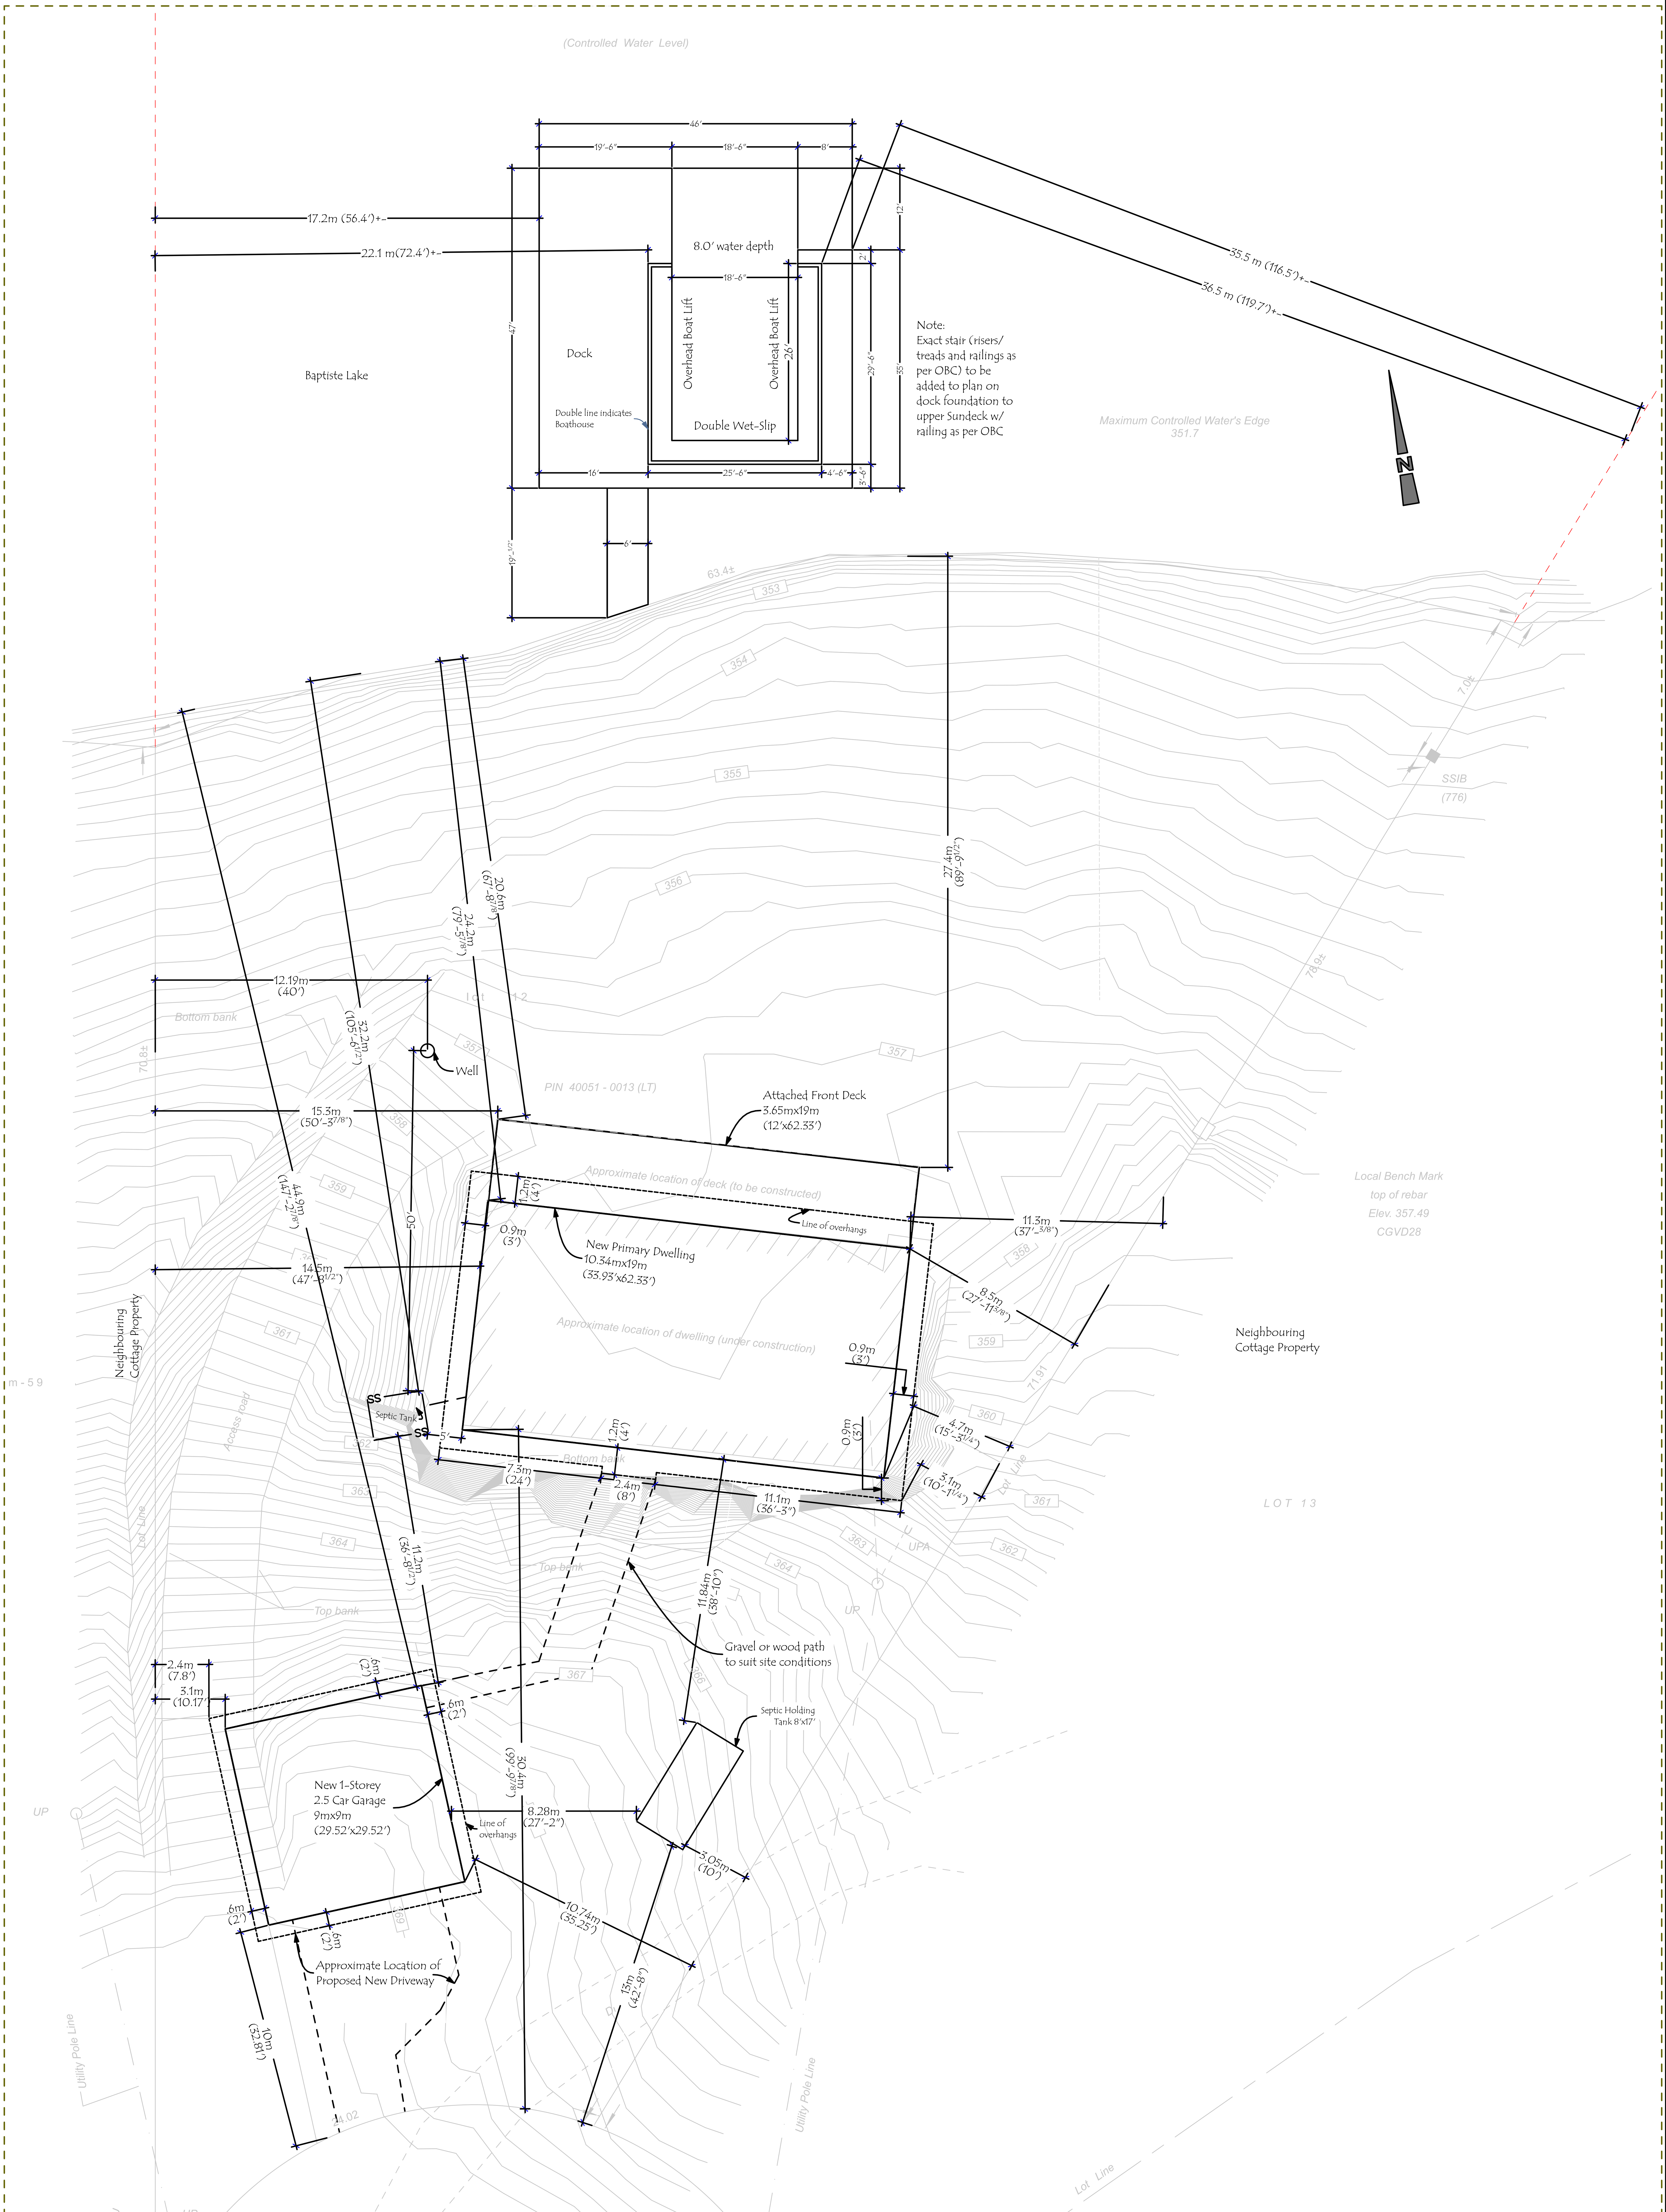

1

SITE PLAN
3/32" = 1'-0"

Patrick Marcotte, M.A.A.T.O., C.E.T., LEED Green Assoc.
HavenCraft Inc. BCIN # 38435 & 38862
RR#2 Bancroft, Ontario, K0L 1C0, (613) 334-9158
info@havencraft.ca www.havencraft.ca

Engineer (if req'd)

This drawing or underlying design cannot be copied or used to build a similar structure without HavenCraft Inc.'s written Permission
Do not copy this document as scale will be incorrect.

HavenCraft Design

The Flowerday Home

Nikki & Justin Flowerday
Ranger's Road,
Hastings Highlands, Ontario

IF THE ABOVE DIMENSION DOES NOT MEASURE ONE INCH (1") EXACTLY, THIS DRAWING WILL HAVE BEEN ENLARGED OR REDUCED, AFFECTING ALL LABELED SCALES.

Date: 2026-08-25
Scale: AS NOTED

A-102

SITE PLAN

Plotted On: 2026-08-25