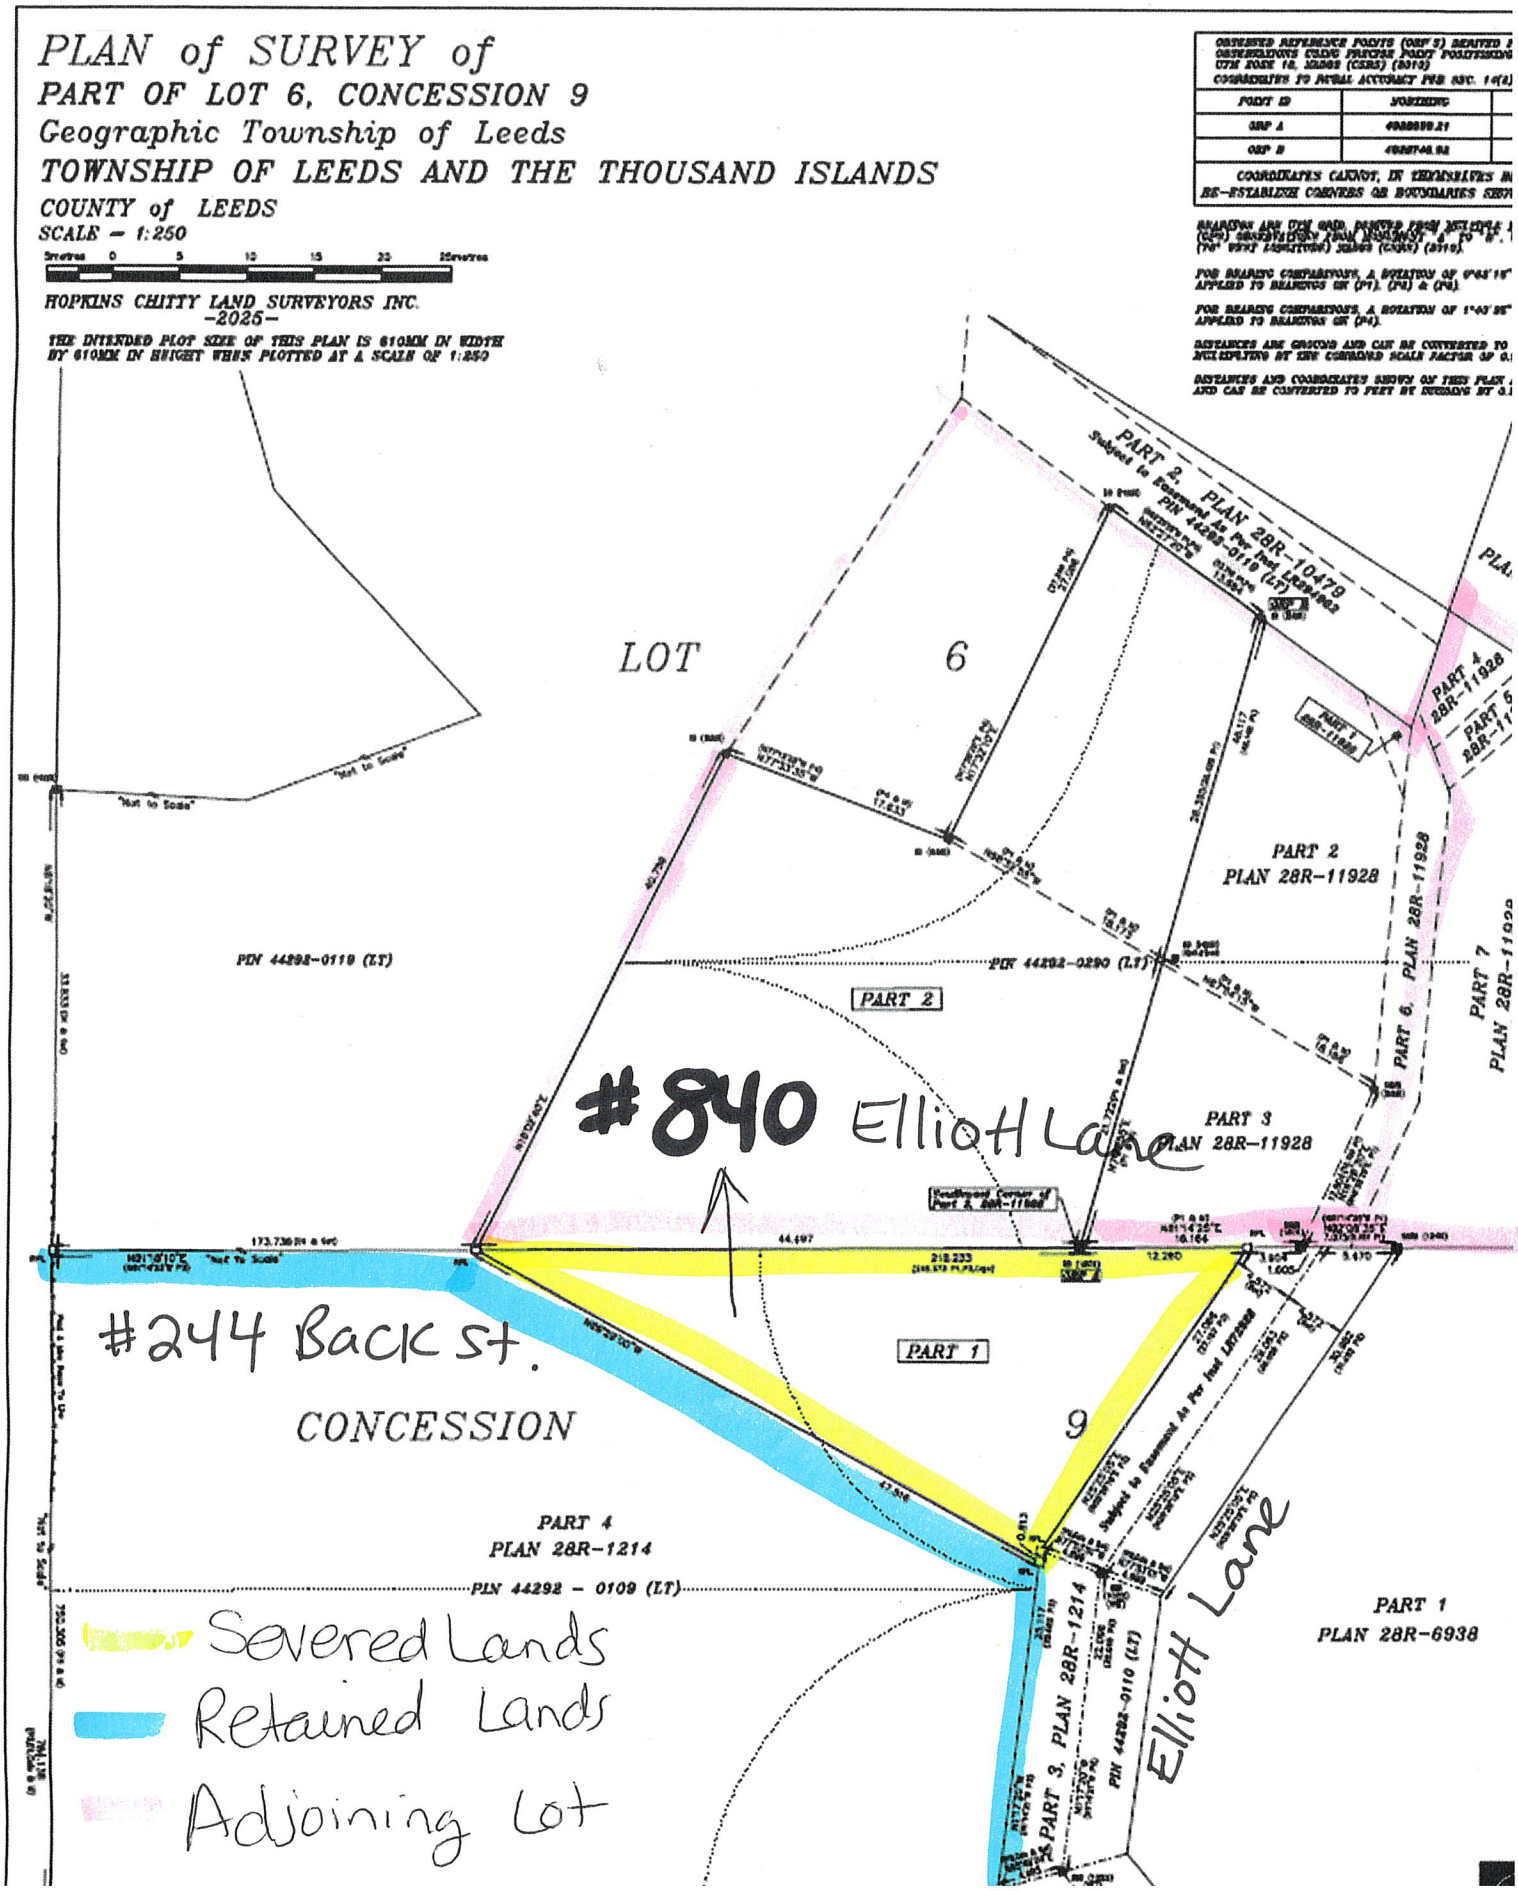

PLAN of SURVEY of
PART OF LOT 6, CONCESSION 9
Geographic Township of Leeds
TOWNSHIP OF LEEDS AND THE THOUSAND ISLANDS
COUNTY of LEEDS
SCALE – 1:250
HOPKINS CHITTY LAND SURVEYORS INC.
-2025-
THE INTENDED PLOT SIZE OF THIS PLAN IS 610MM IN WIDTH BY 610MM IN HEIGHT WHEN PLOTTED AT A SCALE OF 1:250
LOT 6
CONCESSION 9
PART 1
PART 2
PART 3
PART 4
PART 2, PLAN 28R-10479
PART 2 PLAN 28R-11928
PART 3 PLAN 28R-11928
PART 4 28R-11928
PART 6, PLAN 28R-11928
PART 7 PLAN 28R-11928
PART 4 PLAN 28R-1214
PART 1 PLAN 28R-6938
PART 3, PLAN 28R-1214
PIN 44292-0119 (LT)
PIN 44292-0290 (LT)
PIN 44292 – 0109 (LT)
PIN 44292-0110 (LT)
#840 Elliot Lane
#244 Back St.
Elliot Lane
Severed Lands
Retained Lands
Adjoining Lot