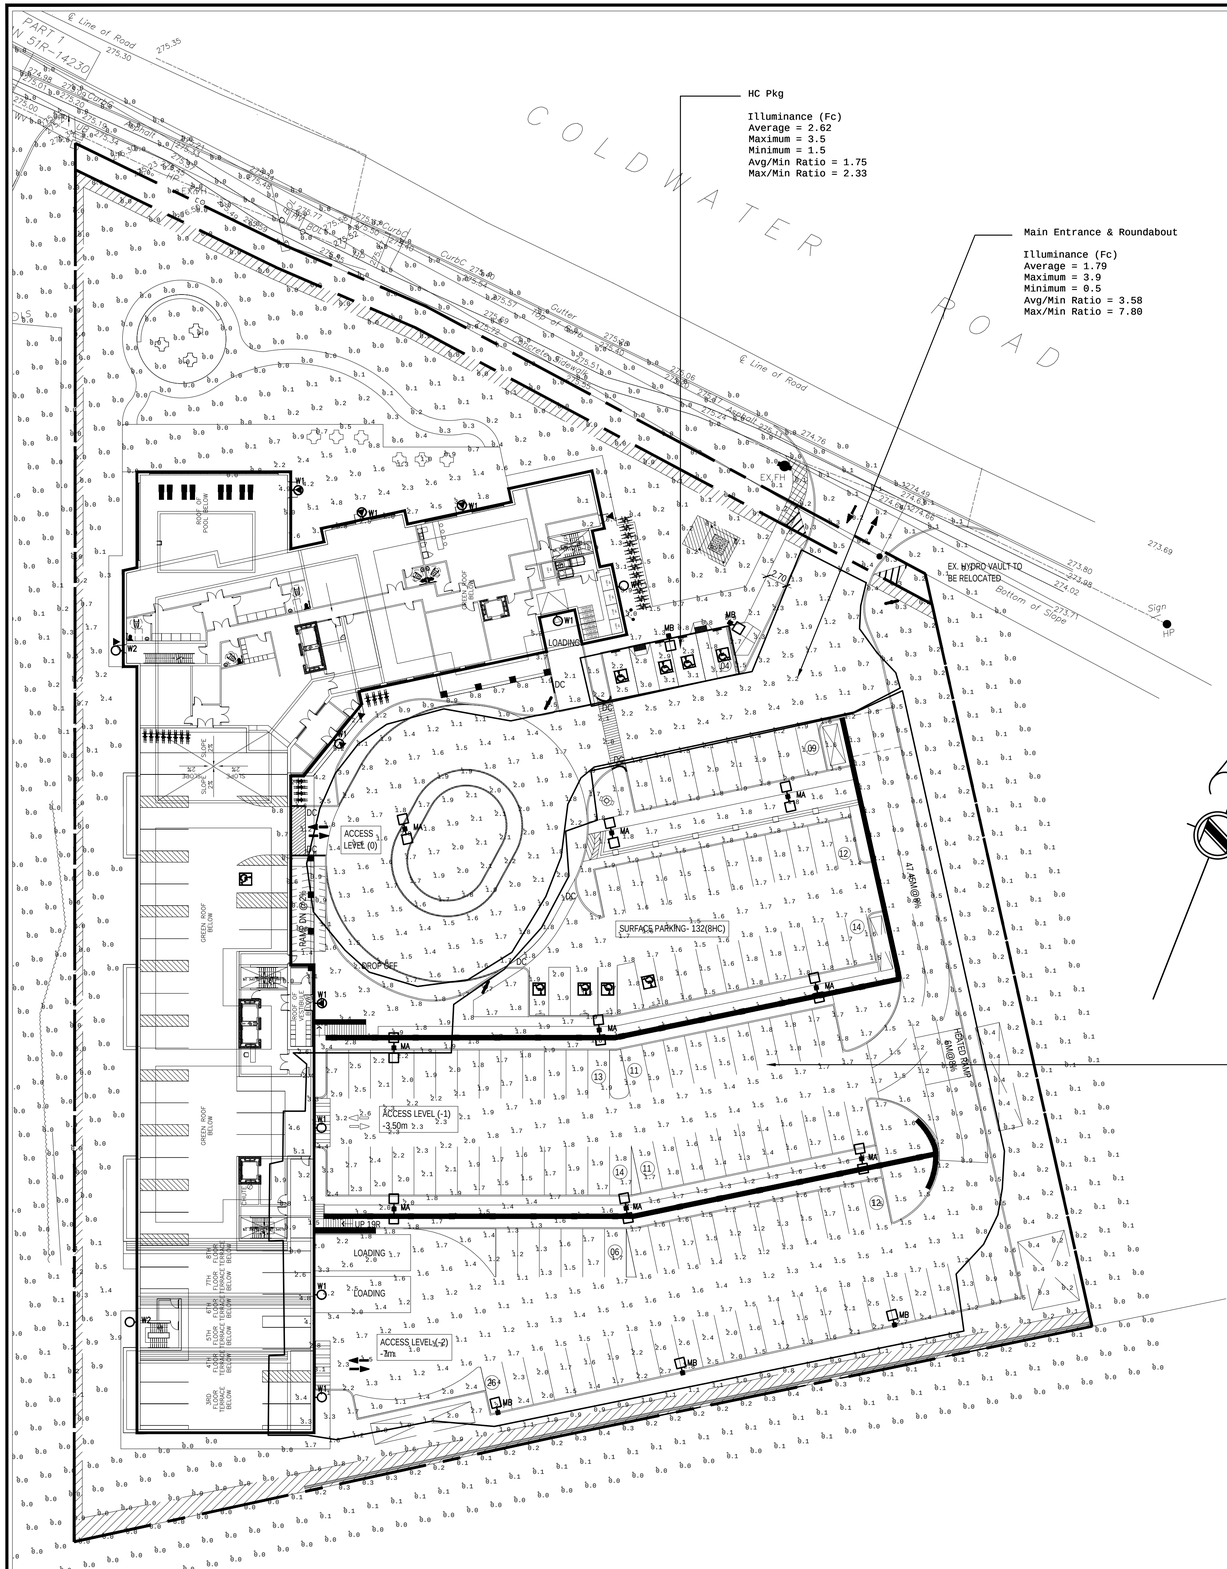

COLDWATER ROAD
PART 1
N 51R-14230
© Line of Road
HC Pkg
Illuminance (Fc)
Average = 2.62
Maximum = 3.5
Minimum = 1.5
Avg/Min Ratio = 1.75
Max/Min Ratio = 2.33
Main Entrance & Roundabout
Illuminance (Fc)
Average = 1.79
Maximum = 3.9
Minimum = 0.5
Avg/Min Ratio = 3.58
Max/Min Ratio = 7.80
EX. HYDRO VAULT TO BE RELOCATED
Bottom of Slope
Top of Slope
Curb
Curb
Curb