


CAPPED POST
89mm O.D.
50mm WIDE FLUORESCENT
SAFETY STRIP

GENERAL NOTES:

1. BOLLARDS TO BE OF 89mm GALVANIZED PIPE WITH CAP ON TOP AND REFLECTIVE TAPE.
2. BOLLARDS TO BE IN A SLEEVE, WITH CHAINLINK ON SLEEVE AND CHAIN ON POST TO ALLOW FOR A PADLOCK.
3. BOLLARD SLEEVE TO HAVE A SEPARATE COVER PLATE INSERT TO KEEP DIRT OUT OF SLEEVE.

REMOVABLE COVER PLATE
TO BE FLUSH WITH GRADE

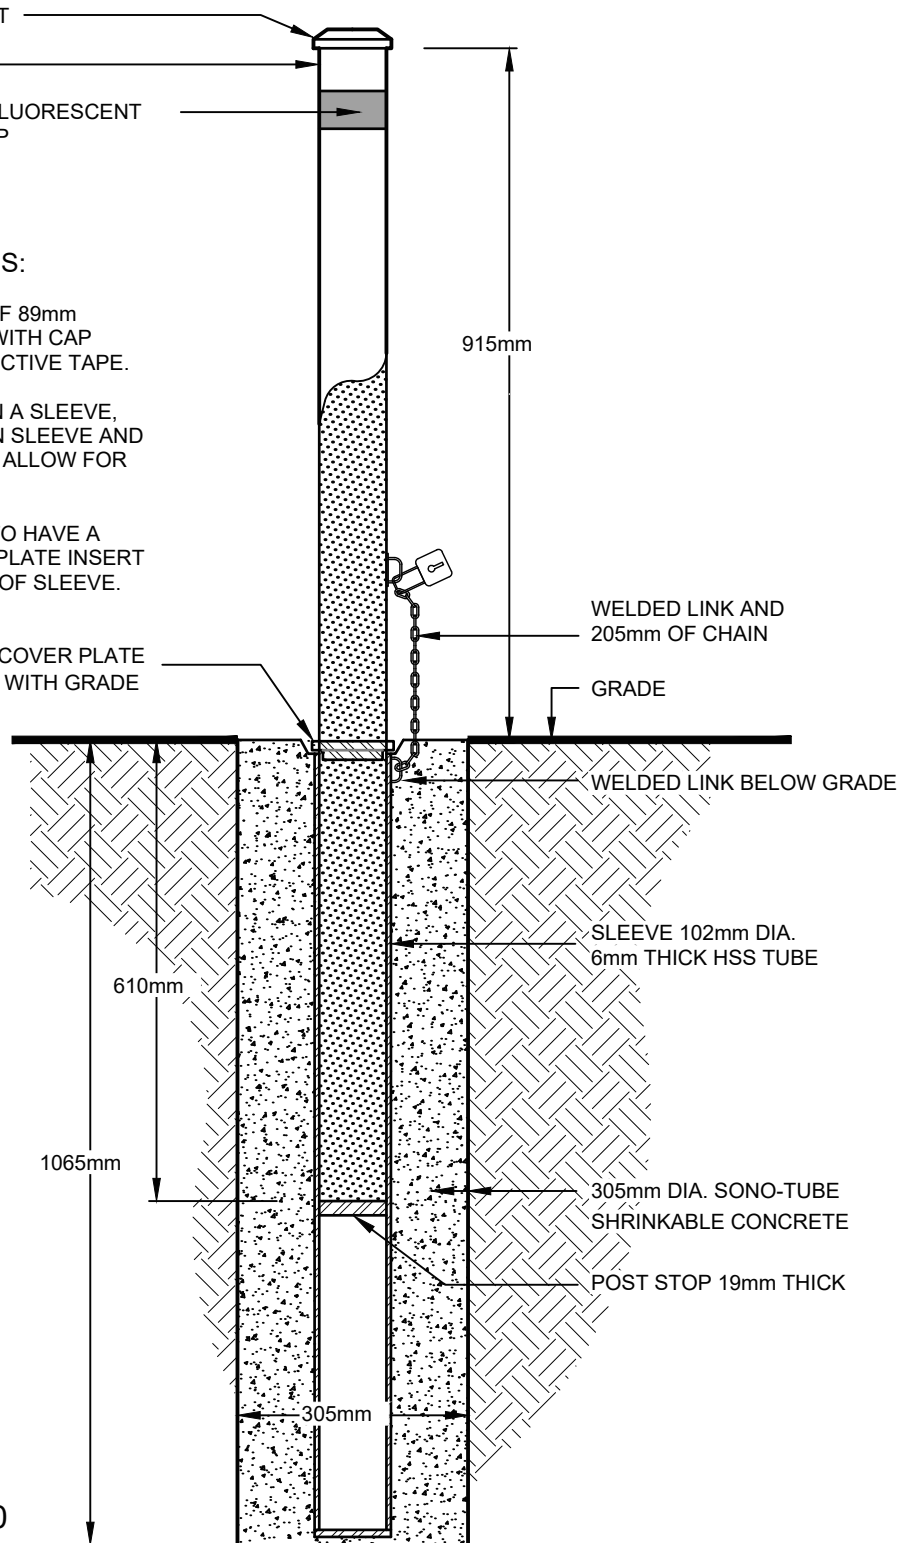

SCALE: 1:10

DESIGN BY:

DRAWN BY: WH

CHECKED BY: TB

APPROVED BY:

DATE: AUG. 31, 2026

PLOTTED: AUG. 31, 2026



Development Services and
Engineering Department

TITLE

Removable Bollard Specifications

FILE:

SHEET: PLAN No:

ACAD FILE:
SKBLRD05.DWG