
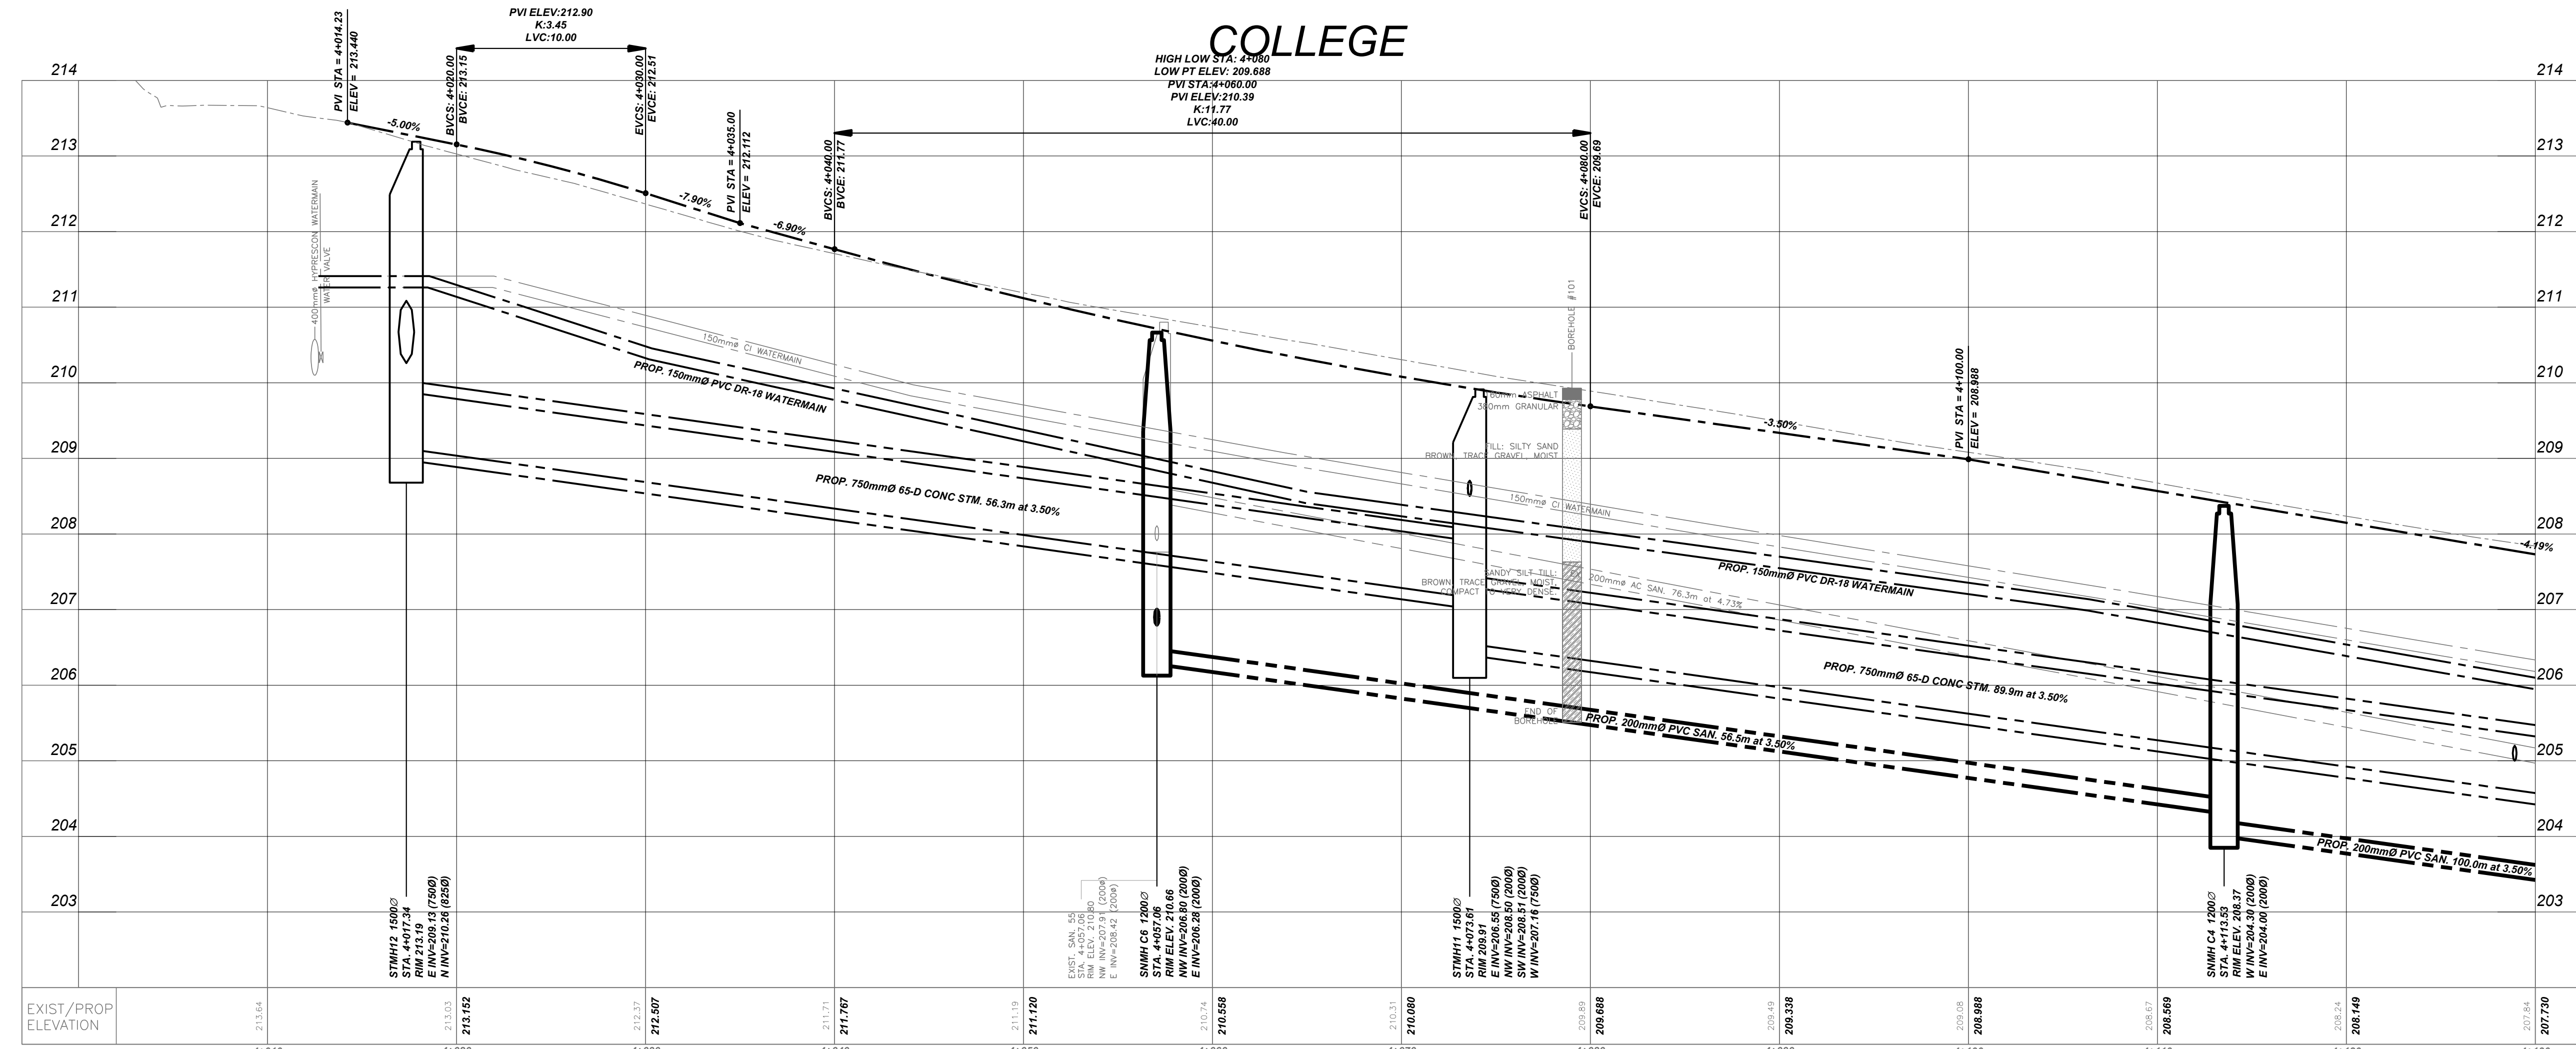
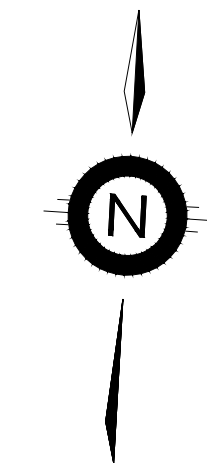


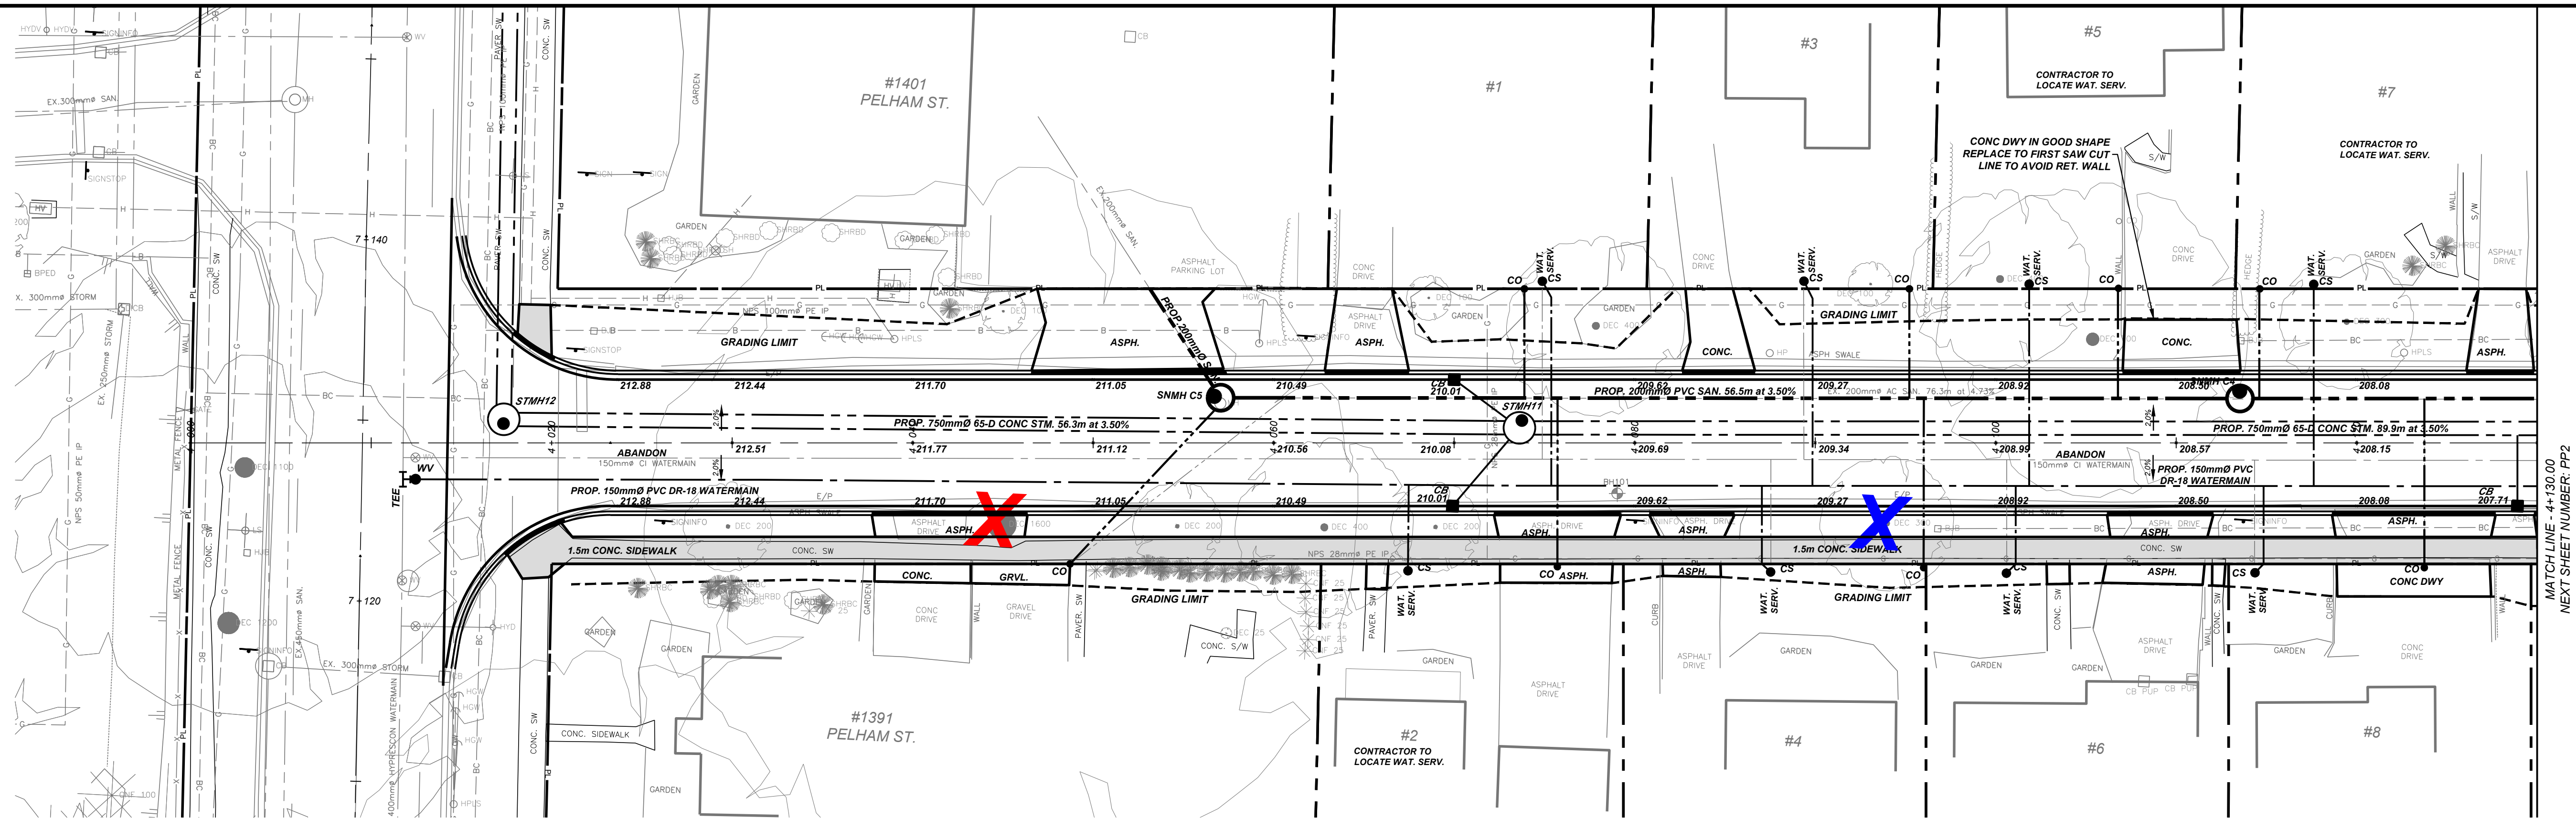



2		ISSUED FOR PIC	SEPT/2026	TP	NOTES/LEGEND 1 THE POSITION OF POLE LINES, CONDUITS, WATERMAINS, SEWER AND OTHER UNDERGROUND UTILITIES AND STRUCTURES IS NOT NECESSARILY SHOWN ON THE CONTRACT DRAWINGS AND, WHERE SHOWN, THE ACCURACY OF THE POSITION OF SUCH UTILITIES AND STRUCTURES IS NOT GUARANTEED BEFORE STARTING WORK. THE CONTRACTOR SHALL INFORM HIMSELF OF THE EXACT LOCATION OF ALL SUCH UTILITIES AND STRUCTURES AND SHALL ASSUME ALL LIABILITY FOR DAMAGE TO THEM. 2 PROPERTY LINES WERE PLOTTED USING REGIONAL OR MUNICIPAL TERANET AND BARS LOCATED IN THE FIELD. TO VERIFY THE ACCURACY OF THESE PROPERTY LINES, A LEGAL SURVEY SHOULD BE PERFORMED PRIOR TO CONSTRUCTION. 3 THIS DRAWING IS FOR ILLUSTRATIVE PURPOSES ONLY. KERRY T. HOWE ENGINEERING LTD. ASSUMES NO LIABILITY FOR USE IN ANY OTHER WAY. CAD FILES OF THIS DRAWING ARE NOT CERTIFIED BY THE ENGINEER FOR USE BY OTHERS. USERS OF THESE CAD FILES ASSUME ALL RISK AND RESPONSIBILITY FOR VERIFYING THE CORRECTNESS OF ALL INFORMATION FOR ANY USE. CONTROL POINTS (NA8 83 CRS): 1 ##### 2 ##### 3 #####
1		ISSUED FOR REVIEW	JULY/26	TP	
NO.		REVISION	DATE	INIT.	

DRAFTING	TP
DESIGN	JJ/TP
CHECKED BY	J.JAEGER
APPROVED BY	

KERRY T. HOWE ENGINEERING LTD. CONSULTING ENGINEERS 88 Church Street St. Catharines, Ontario (905) 688-6550		

2026-PW-?? COLLEGE ST. AND EMMETT ST. ROAD RECONSTRUCTION FROM PELHAM ROAD TO STATION STREET TOWN OF PELHAM PLAN PROFILE	
---	--

CONSULTANT FILE No. 26-004	
DATE	SEPT, 2026
SCALE	HOR 1:200 VER: 1:50
REF. No.	2026-PW-??
DWG No.	26-004 - PP1
REV.	2

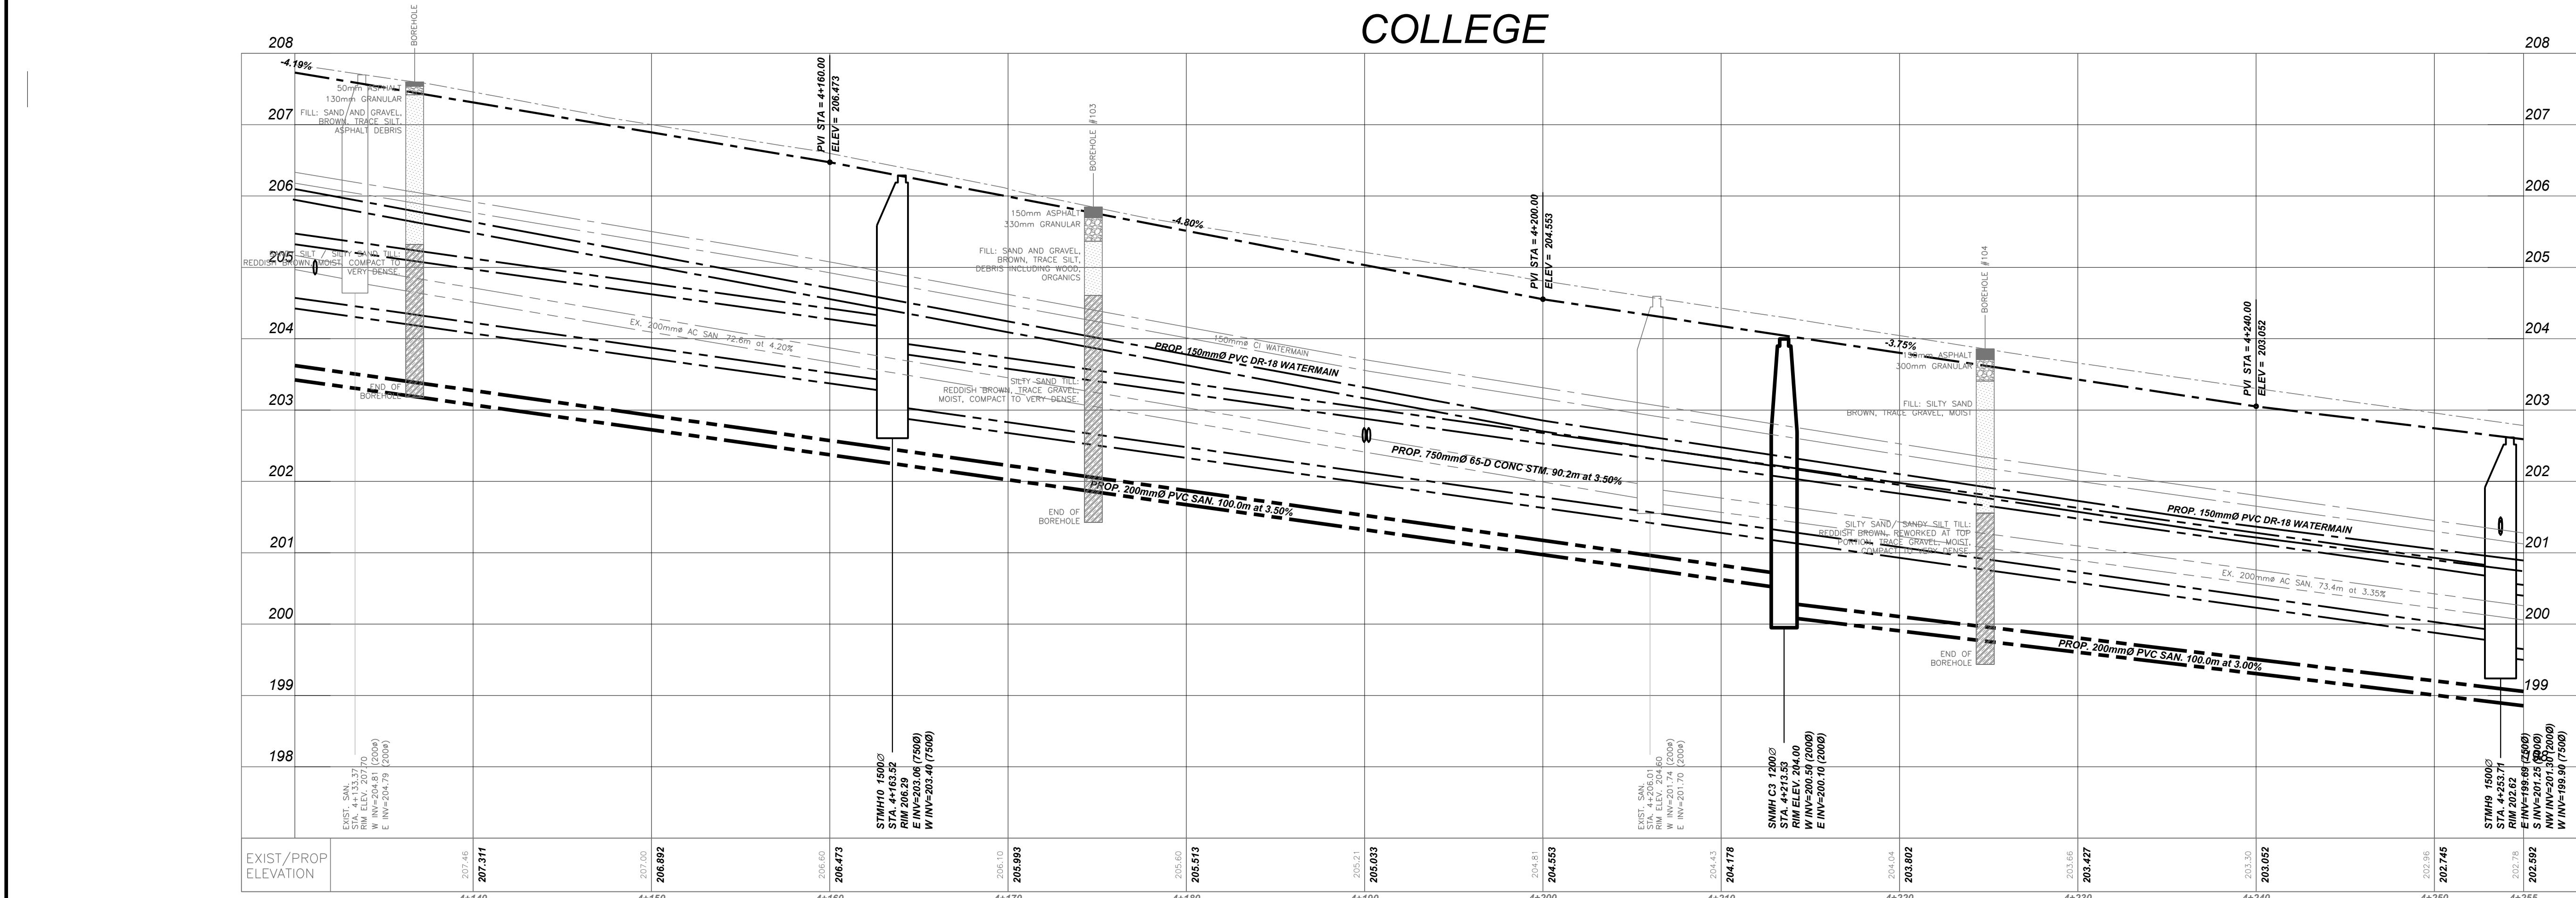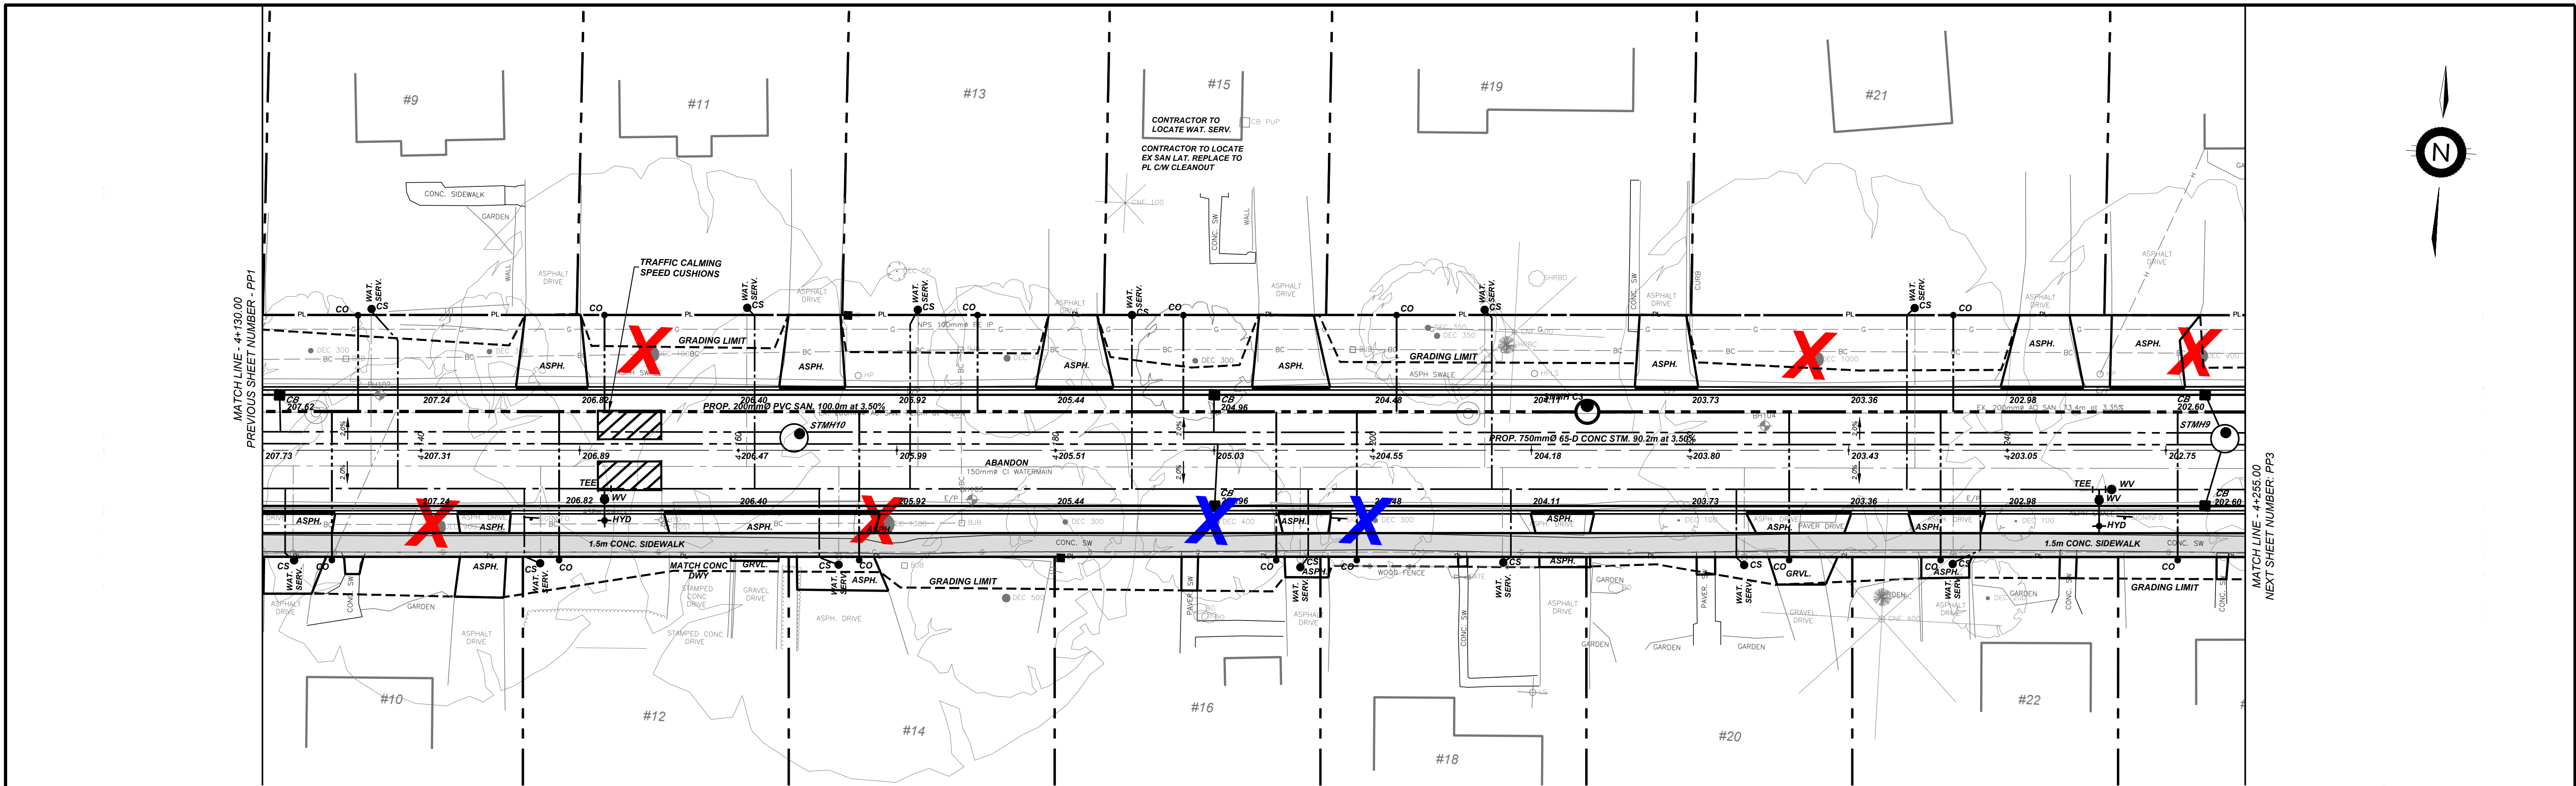

2 ISSUED FOR PIC ISSUED FOR REVIEW		SEPT/2026 JULY/26	TP TP
1 REVISION		DATE	INIT



NOTES/LEGEND	
1 THE POSITION OF POLE LINES, CONDUITS, WATERMAINS, SEWER AND OTHER UNDERGROUND UTILITIES AND STRUCTURES IS NOT NECESSARILY SHOWN ON THE CONTRACT DRAWINGS AND, WHERE SHOWN, THE ACCURACY OF THE POSITION OF SUCH UTILITIES AND STRUCTURES IS NOT GUARANTEED BEFORE STARTING WORK. THE CONTRACTOR SHALL INFORM HIMSELF OF THE EXACT LOCATION OF ALL SUCH UTILITIES AND STRUCTURES AND SHALL ASSUME ALL LIABILITY FOR DAMAGE TO THEM.	
2 PROPERTY LINES WERE PLOTTED USING REGIONAL OR MUNICIPAL TERANET AND BARS LOCATED IN THE FIELD. TO VERIFY THE ACCURACY OF THESE PROPERTY LINES, A LEGAL SURVEY SHOULD BE PERFORMED PRIOR TO CONSTRUCTION.	
3 THIS DRAWING IS FOR ILLUSTRATIVE PURPOSES ONLY. KERRY T. HOWE ENGINEERING LTD. ASSUMES NO LIABILITY FOR USE IN ANY OTHER WAY. CAD FILES OF THIS DRAWING ARE NOT CERTIFIED BY THE ENGINEER FOR USE BY OTHERS. USERS OF THESE CAD FILES ASSUME ALL RISK AND RESPONSIBILITY FOR VERIFYING THE CORRECTNESS OF ALL INFORMATION FOR ANY USE.	
CONTROL POINTS (NAO 83 CRS):	
1 #####	
2 #####	
3 #####	

DESIGN JJ/TP	CHECKED BY J.JAEGER	APPROVED BY
-----------------	------------------------	-------------

KERRY T. HOWE ENGINEERING LTD. CONSULTING ENGINEERS 88 Church Street St. Catharines, Ontario (905) 688-6550		
---	--	--

2026-PW-?? COLLEGE ST. AND EMMETT ST. ROAD RECONSTRUCTION FROM PELHAM ROAD TO STATION STREET TOWN OF PELHAM PLAN PROFILE	
---	--

CONSULTANT FILE No. 26-004	
DATE SEPT, 2026	SCALE HOR 1:200 VER: 1:50
REF. No. 2026-PW-??	DWG No. 26-004 - PP2
REV. 2	

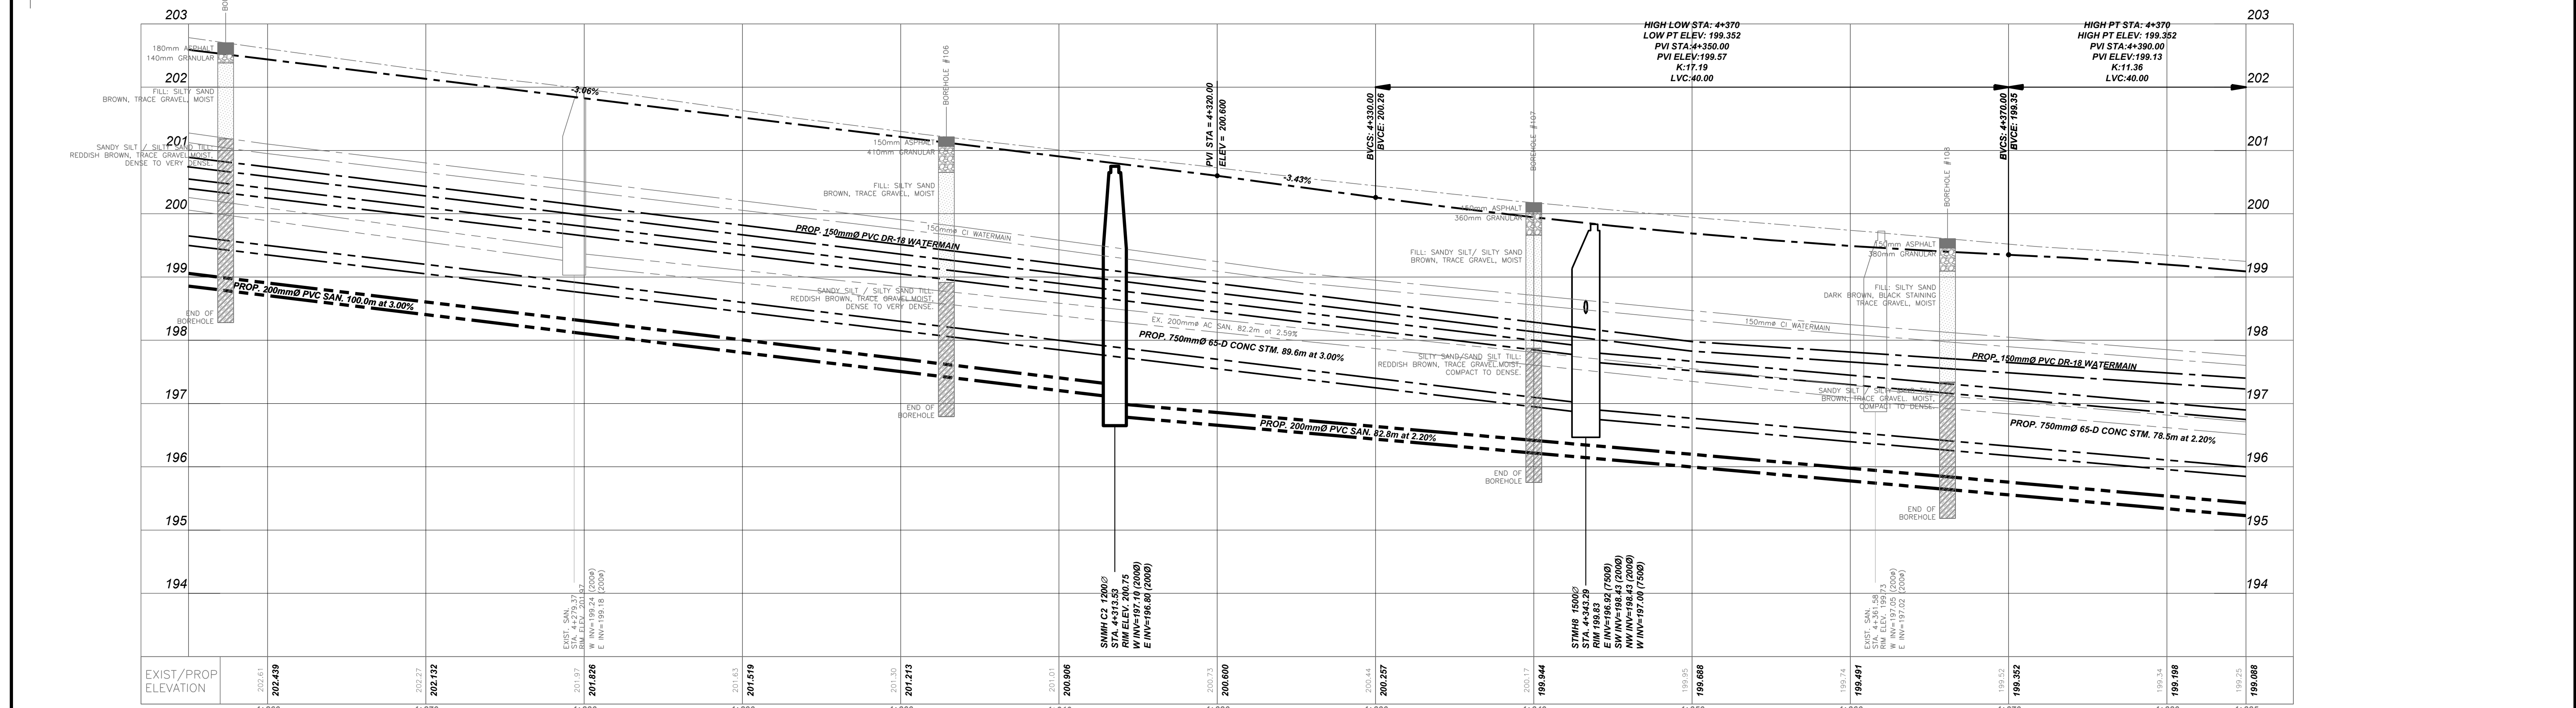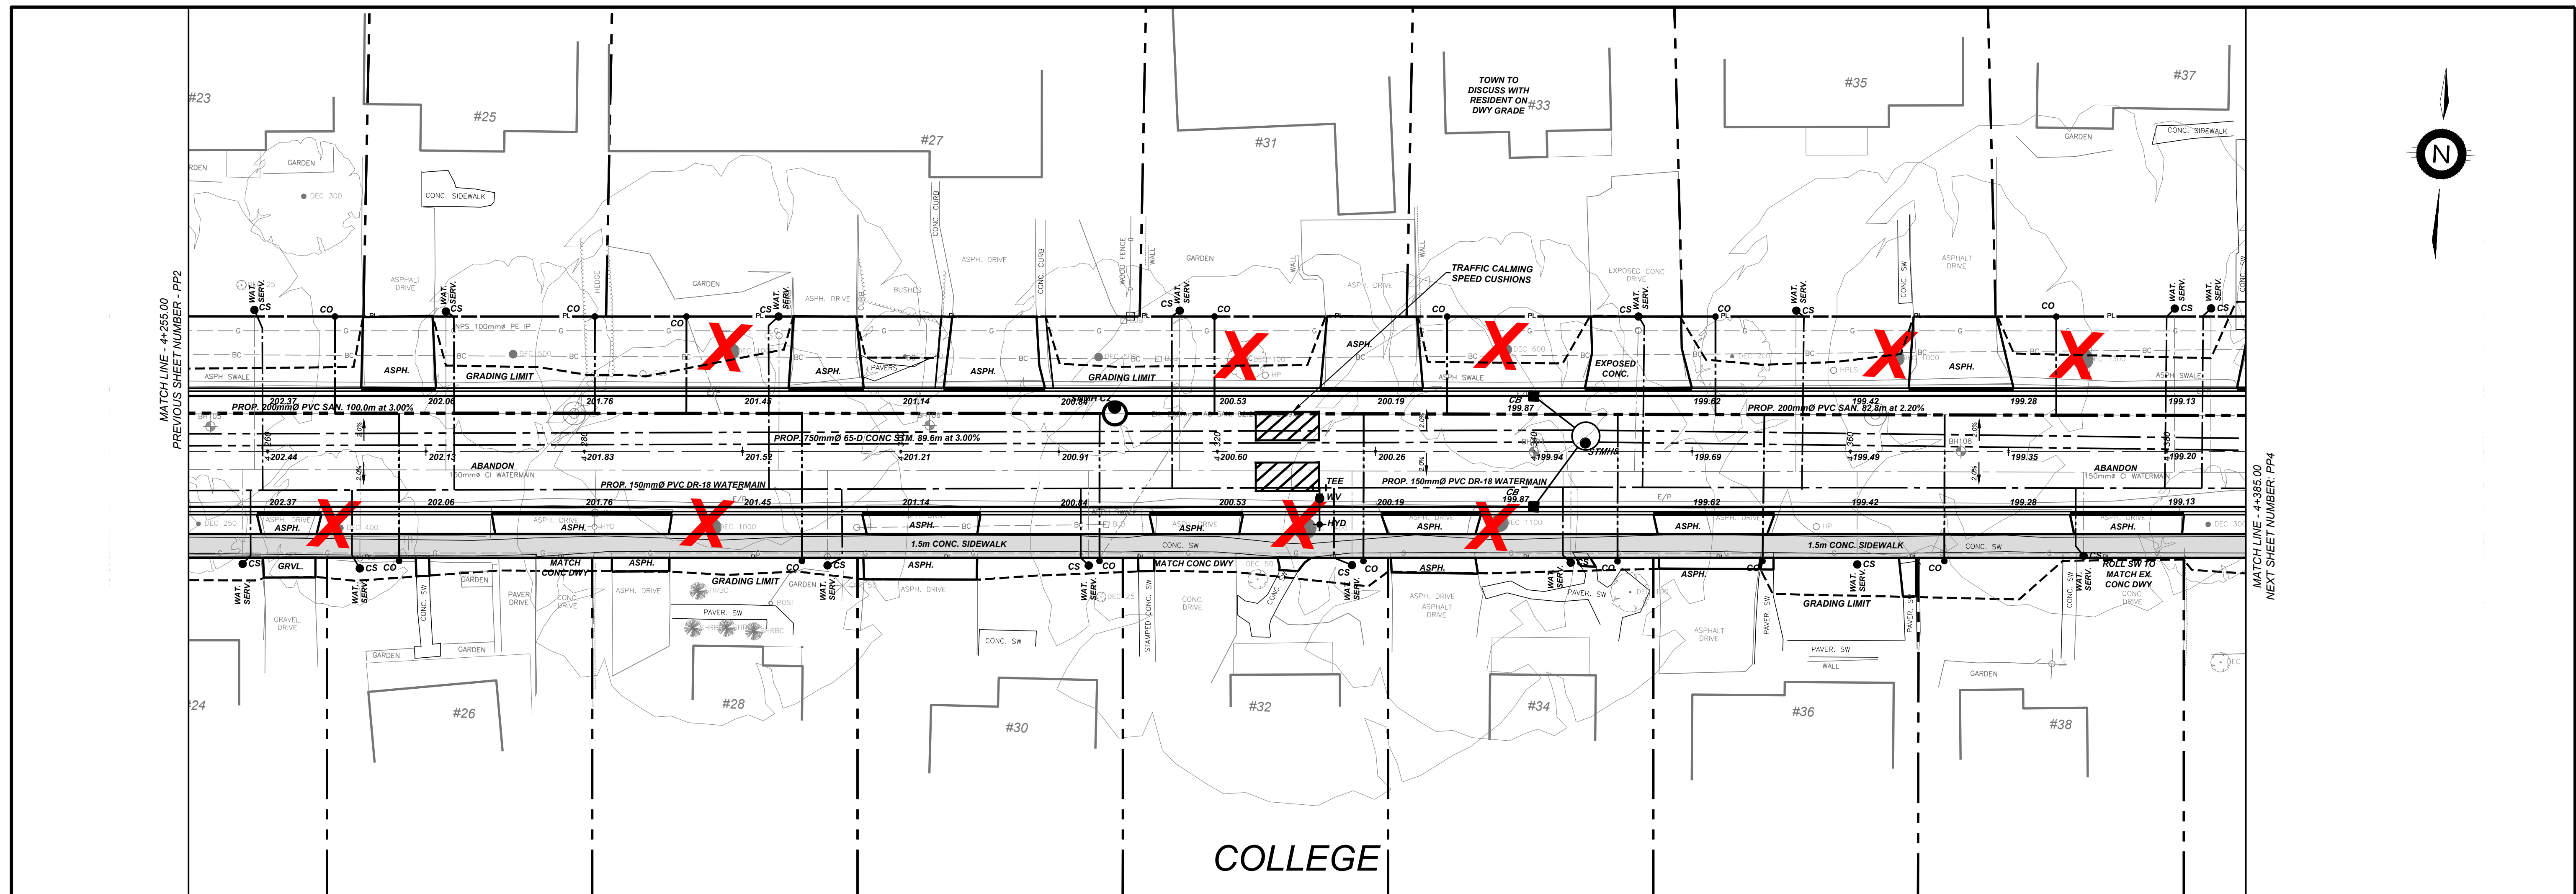

ISSUED FOR PIC		SEPT/2026	TP
ISSUED FOR REVIEW		JULY/26	TP
REVISION		DATE	INIT
2			
1			
No.			

NOTES/LEGEND	
1 THE POSITION OF POLE LINES, CONDUITS, WATERMAINS, SEWER AND OTHER UNDERGROUND UTILITIES AND STRUCTURES IS NOT NECESSARILY SHOWN ON THE CONTRACT DRAWINGS AND, WHERE SHOWN, THE ACCURACY OF THE POSITION OF SUCH UTILITIES AND STRUCTURES IS NOT GUARANTEED BEFORE STARTING WORK. THE CONTRACTOR SHALL INFORM HIMSELF OF THE EXACT LOCATION OF ALL SUCH UTILITIES AND STRUCTURES AND SHALL ASSUME ALL LIABILITY FOR DAMAGE TO THEM.	
2 PROPERTY LINES WERE PLOTTED USING REGIONAL OR MUNICIPAL TERANET AND BARS LOCATED IN THE FIELD. TO VERIFY THE ACCURACY OF THESE PROPERTY LINES, A LEGAL SURVEY SHOULD BE PERFORMED PRIOR TO CONSTRUCTION.	
3 THIS DRAWING IS FOR ILLUSTRATIVE PURPOSES ONLY. KERRY T. HOWE ENGINEERING LTD. ASSUMES NO LIABILITY FOR USE IN ANY OTHER WAY. CAD FILES OF THIS DRAWING ARE NOT CERTIFIED BY THE ENGINEER FOR USE BY OTHERS. USERS OF THESE CAD FILES ASSUME ALL RISK AND RESPONSIBILITY FOR VERIFYING THE CORRECTNESS OF ALL INFORMATION FOR ANY USE.	
CONTROL POINTS (NAD 83 CSRS):	
1	###
2	###
3	###



DRAFTING	TP
DESIGN	JJ/TP
CHECKED BY	J.JAEGER
APPROVED BY	

KERRY T. HOWE ENGINEERING LTD.	
CONSULTING ENGINEERS	
88 Church Street	
St. Catharines, Ontario	
(905) 688-6550	



Pelham	
NIAGARA	

2026-PW-??	
COLLEGE ST. AND EMMETT ST.	
ROAD RECONSTRUCTION	
FROM PELHAM ROAD TO STATION STREET	
TOWN OF PELHAM	
PLAN PROFILE	

CONSULTANT FILE No. 26-004	
DATE	SEPT, 2026
SCALE	HOR 1:200
VER:	1:50
REF. No.	2026-PW-??
DWG No.	26-004 - PP3
REV.	2

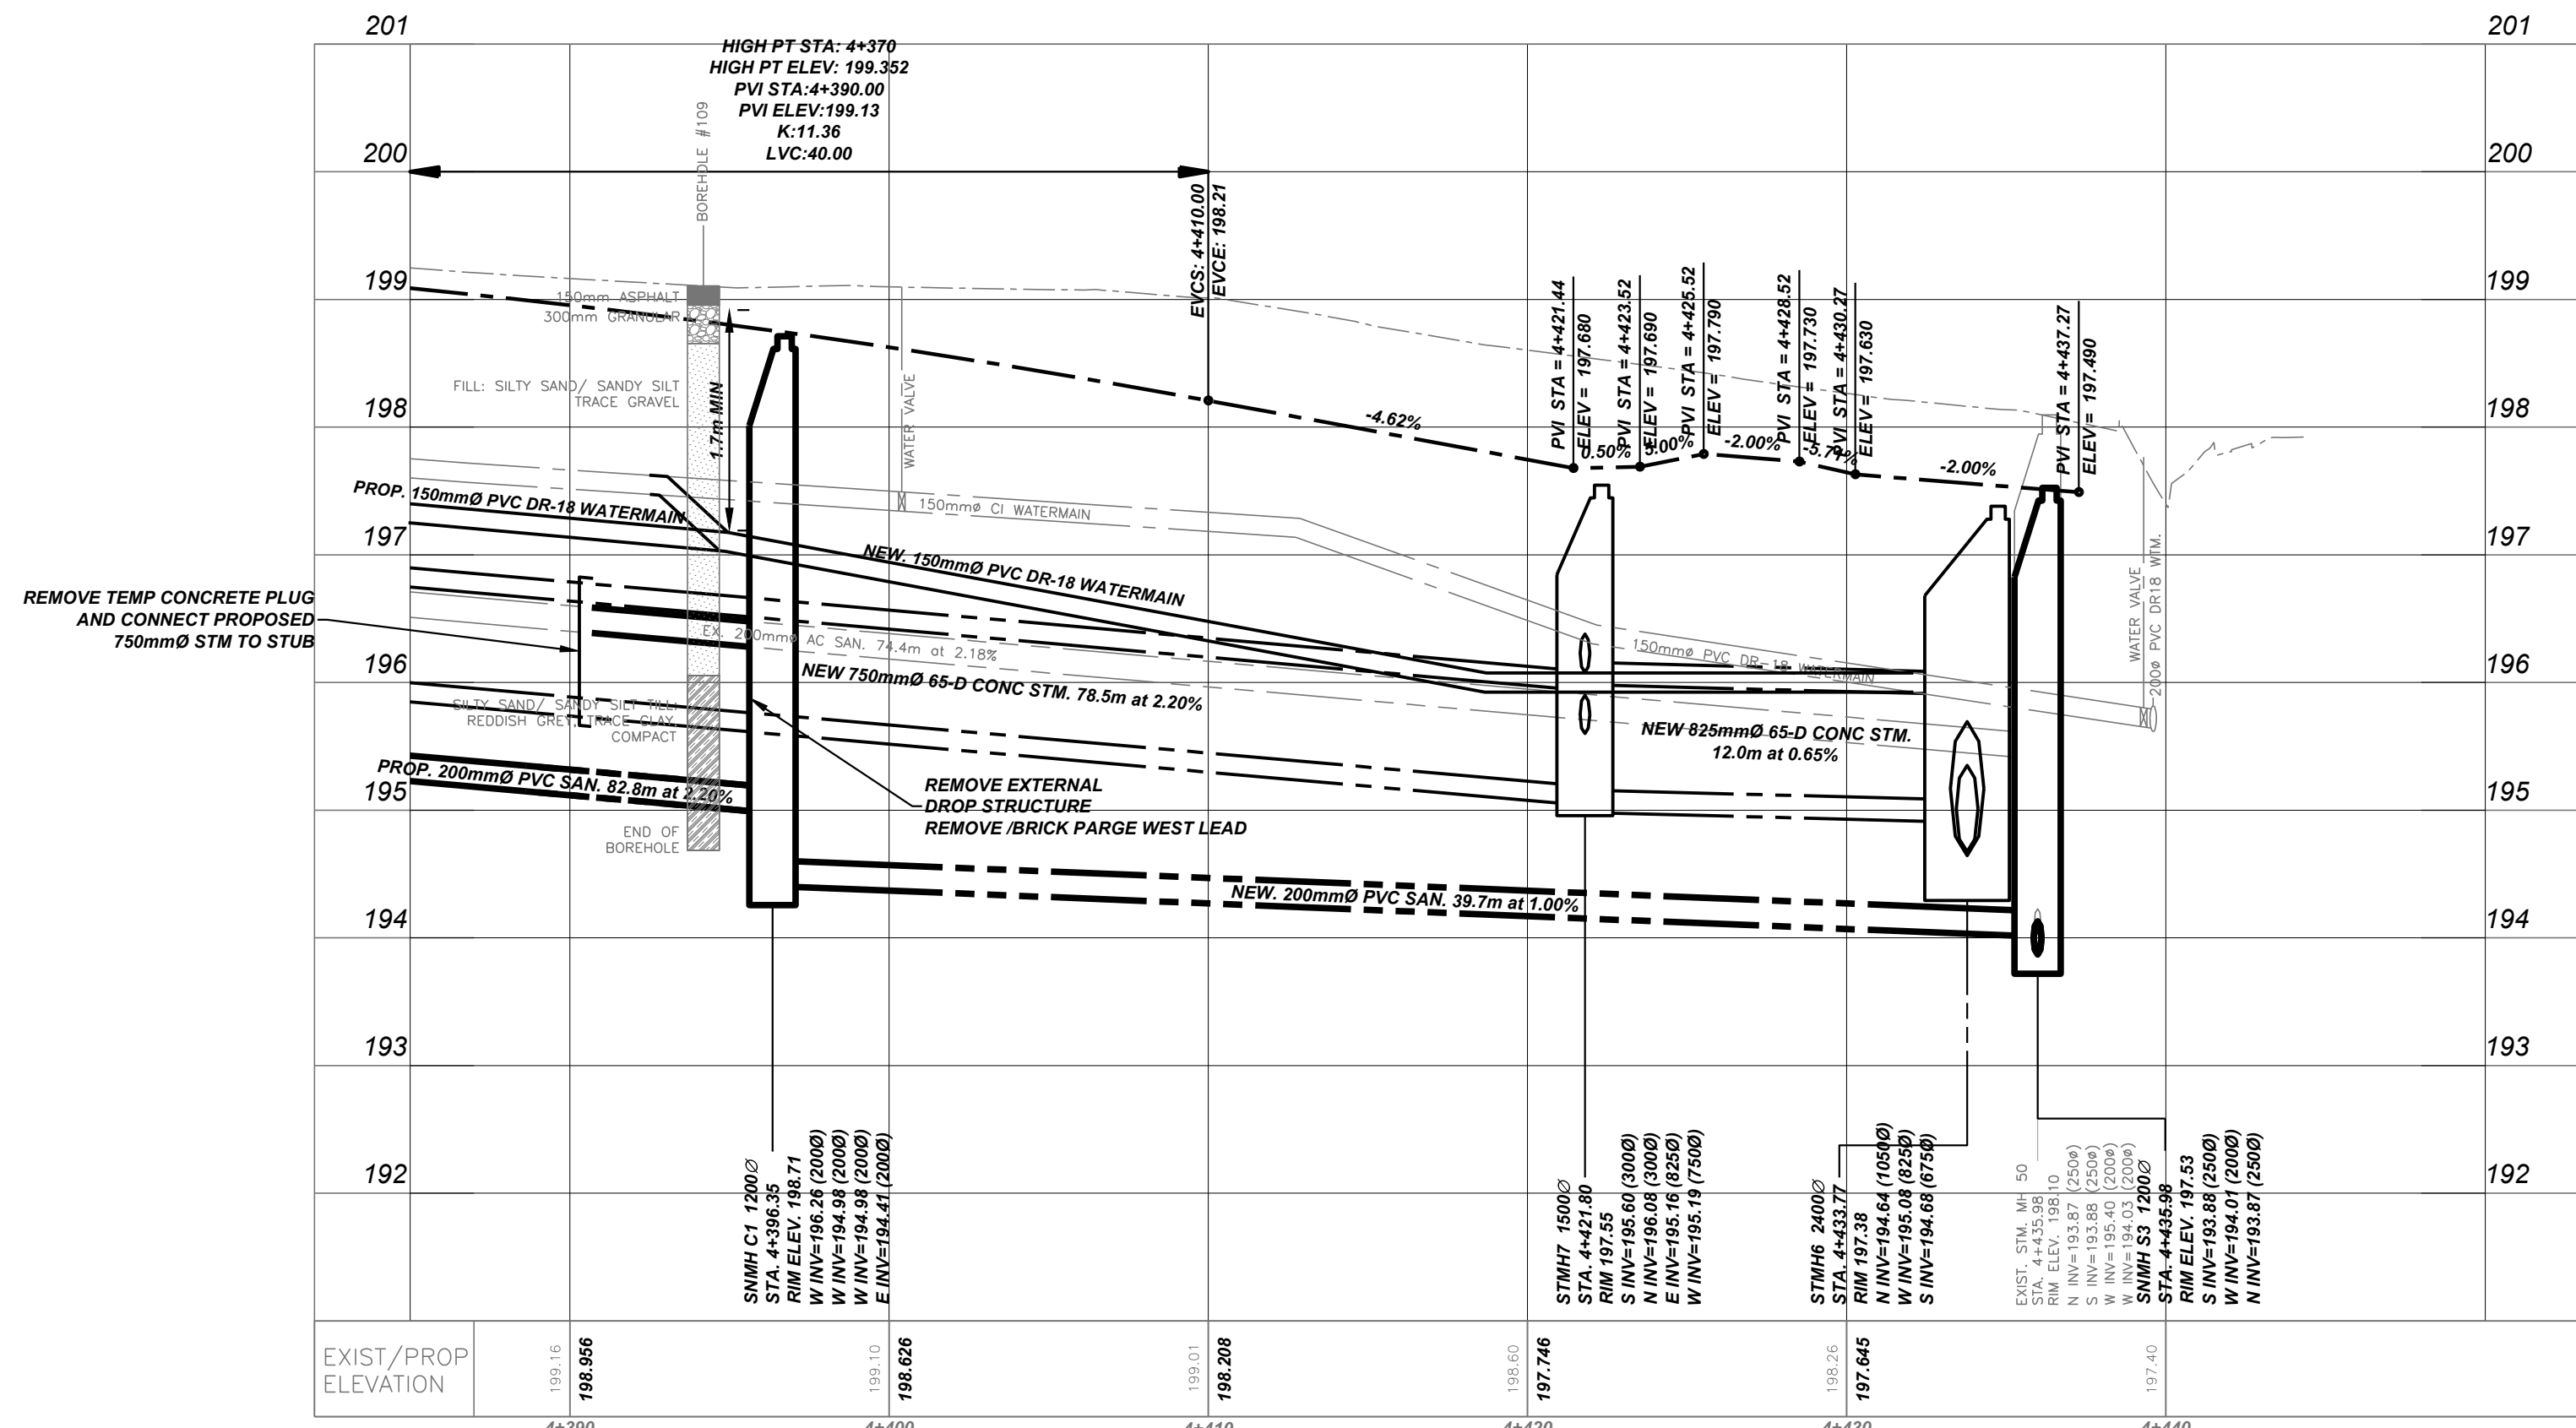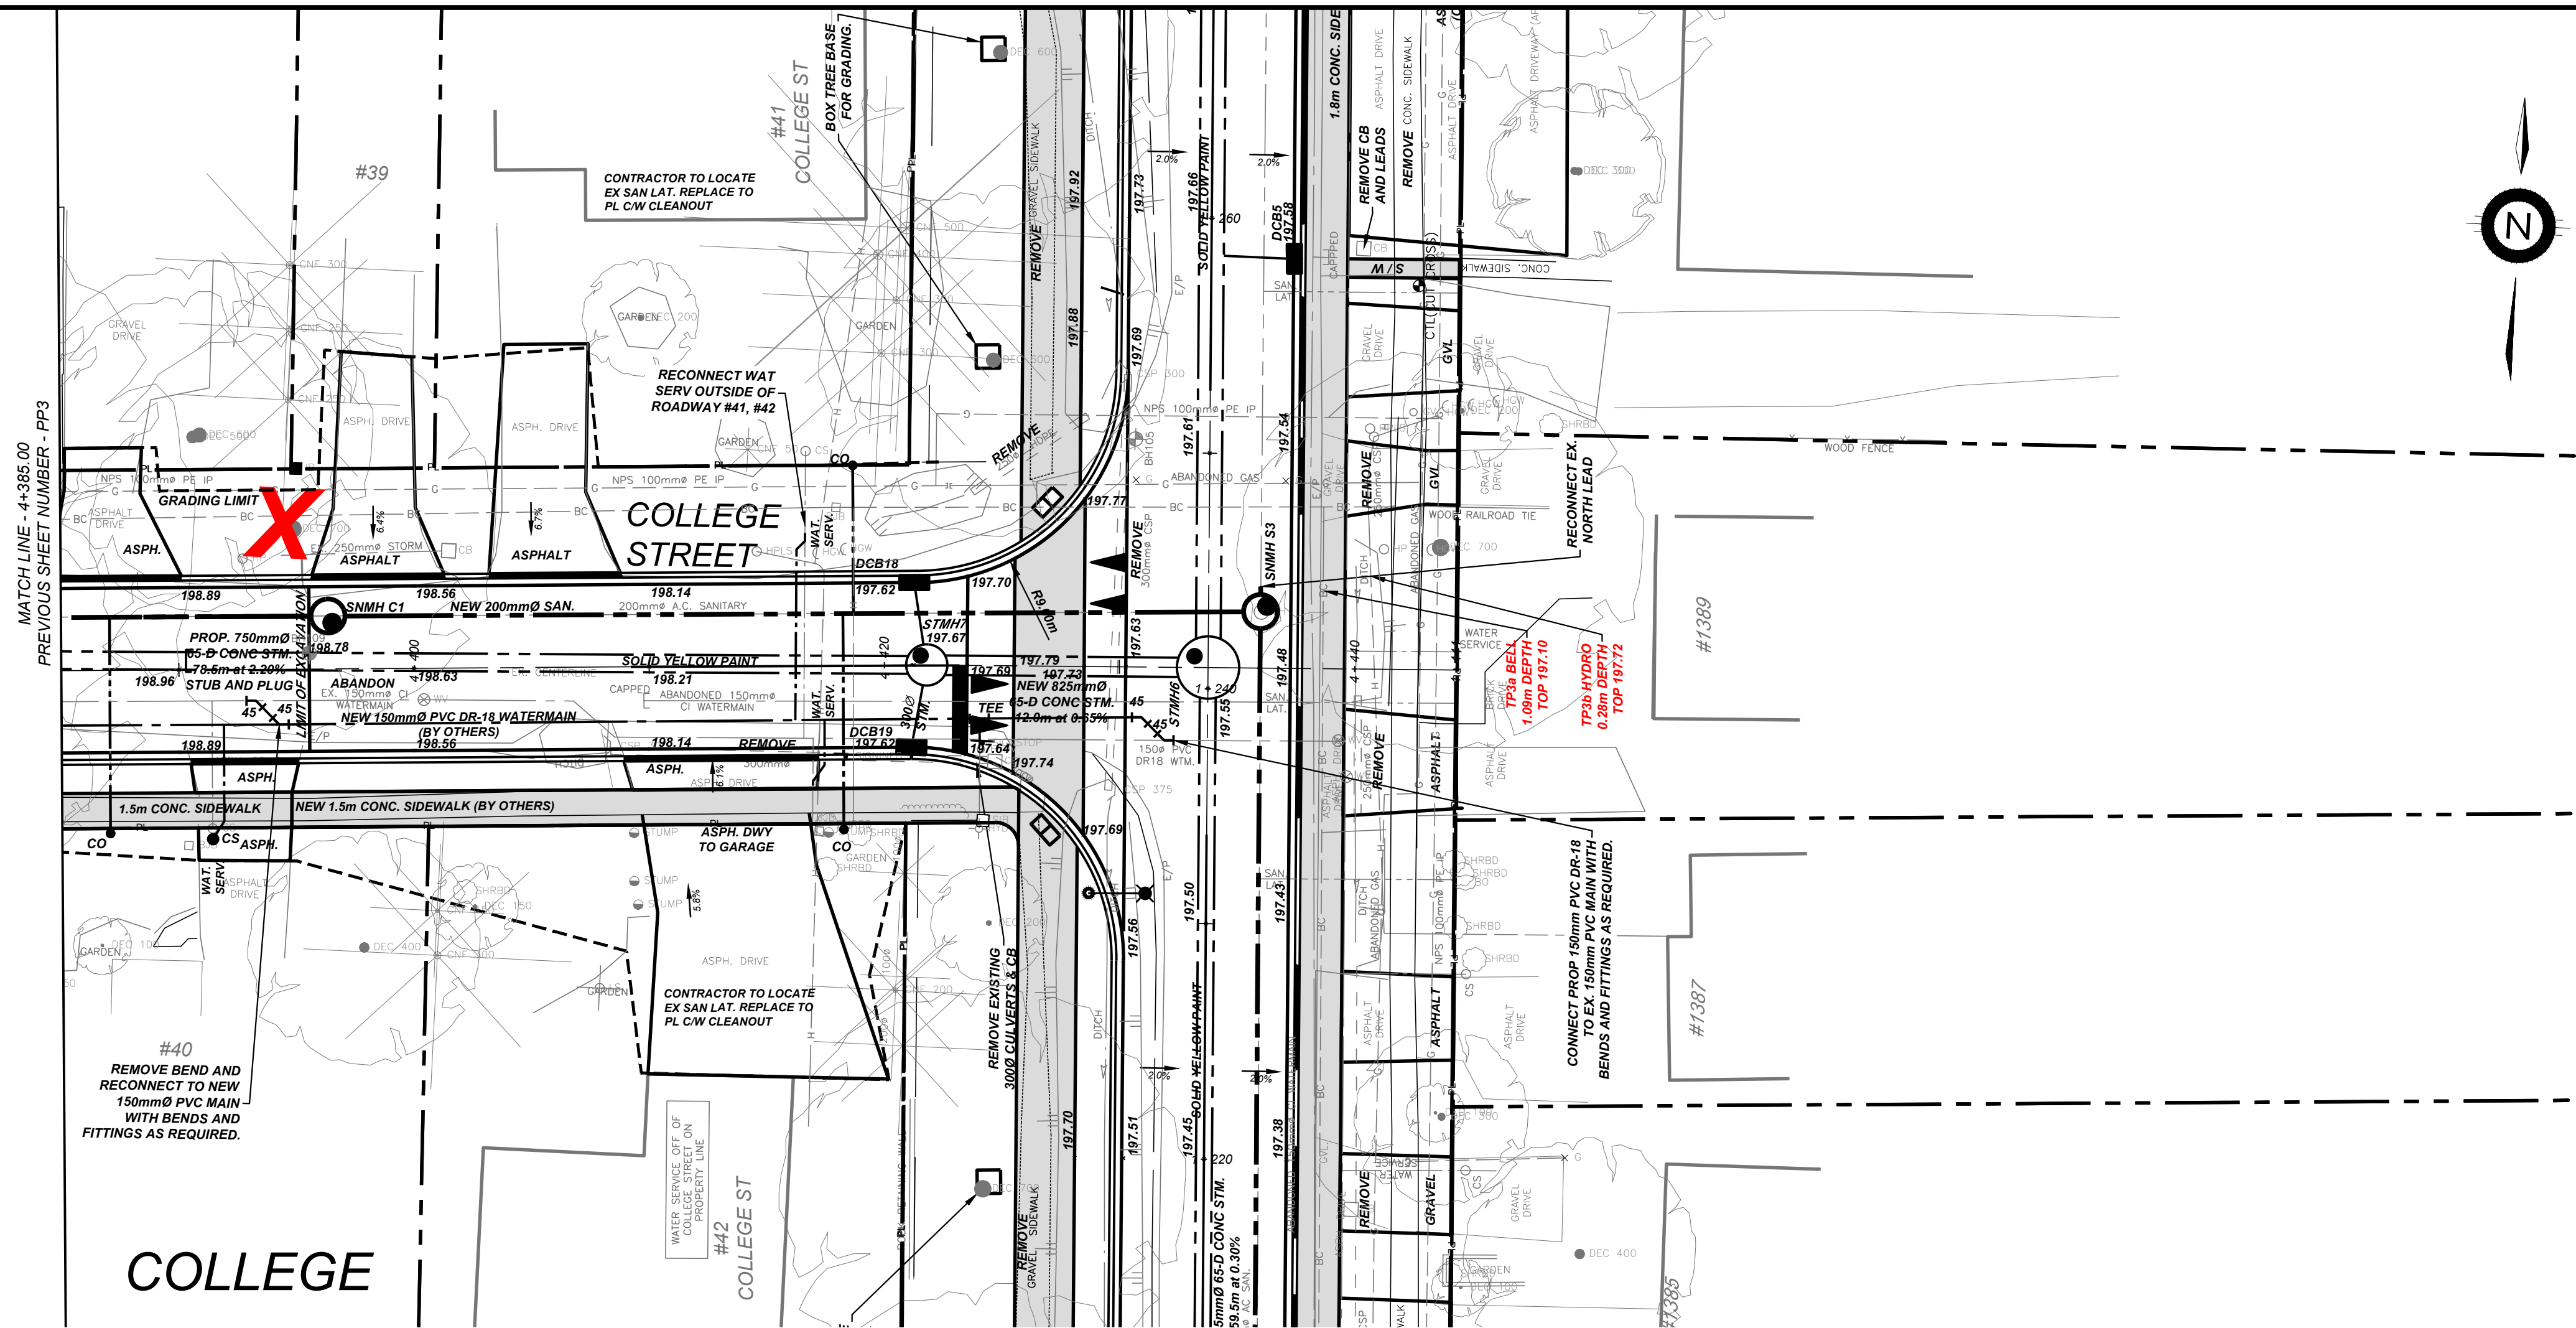

NOTES/LEGEND				DRAWING		KERRY T. HOWE ENGINEERING LTD.		2026-PW-??		CONSULTANT FILE No. 26-004	
1. THE POSITION OF POLE LINES, CONDUITS, WATERMAINS, SEWER AND OTHER UNDERGROUND AND OVERGROUND UTILITIES AND STRUCTURES IS NOT NECESSARILY SHOWN ON THE CONTRACT DRAWINGS AND, WHERE SHOWN, THE ACCURACY OF THE POSITION OF SUCH UTILITIES AND STRUCTURES IS NOT GUARANTEED BEFORE STARTING WORK. THE CONTRACTOR SHALL INFORM HIMSELF OF THE EXACT LOCATION OF ALL SUCH UTILITIES AND STRUCTURES AND SHALL ASSUME ALL LIABILITY FOR DAMAGE TO THEM.				TP		98 Church Street Niagara Falls, Ontario (905) 688-6550		COLLEGE ST. AND EMMETT ST.		DATE SEPT, 2026	
2. PROPERTY LINES WERE PLOTTED USING REGIONAL OR MUNICIPAL, TERANET AND BARS LOCATED IN THE FIELD. TO VERIFY THE ACCURACY OF THESE PROPERTY LINES, A LEGAL SURVEY SHOULD BE PERFORMED PRIOR TO CONSTRUCTION.				JJ/TP				ROAD RECONSTRUCTION		SCALE HOR 1:200	
3. THIS DRAWING IS FOR ILLUSTRATIVE PURPOSES ONLY. KERRY T. HOWE ENGINEERING LTD. ASSUMES NO LIABILITY FOR USE IN ANY OTHER WAY. CAD FILES OF THIS DRAWING ARE NOT CERTIFIED BY THE ENGINEER FOR USE BY OTHERS. USERS OF THESE CAD FILES ASSUME ALL RISK AND RESPONSIBILITY FOR VERIFYING THE CORRECTNESS OF ALL INFORMATION FOR ANY USE.				CHECKED BY J.JAEGER				FROM PELHAM ROAD TO STATION STREET		VER: 1:50	
CONTROL POINTS (NAO 83 CRS):				APPROVED BY				TOWN OF PELHAM		REF. No. 2026-PW-??	
1. ###								PLAN PROFILE		DWG No.	
2. ###										REV.	
3. ###										26-004 - PP4	
										2	

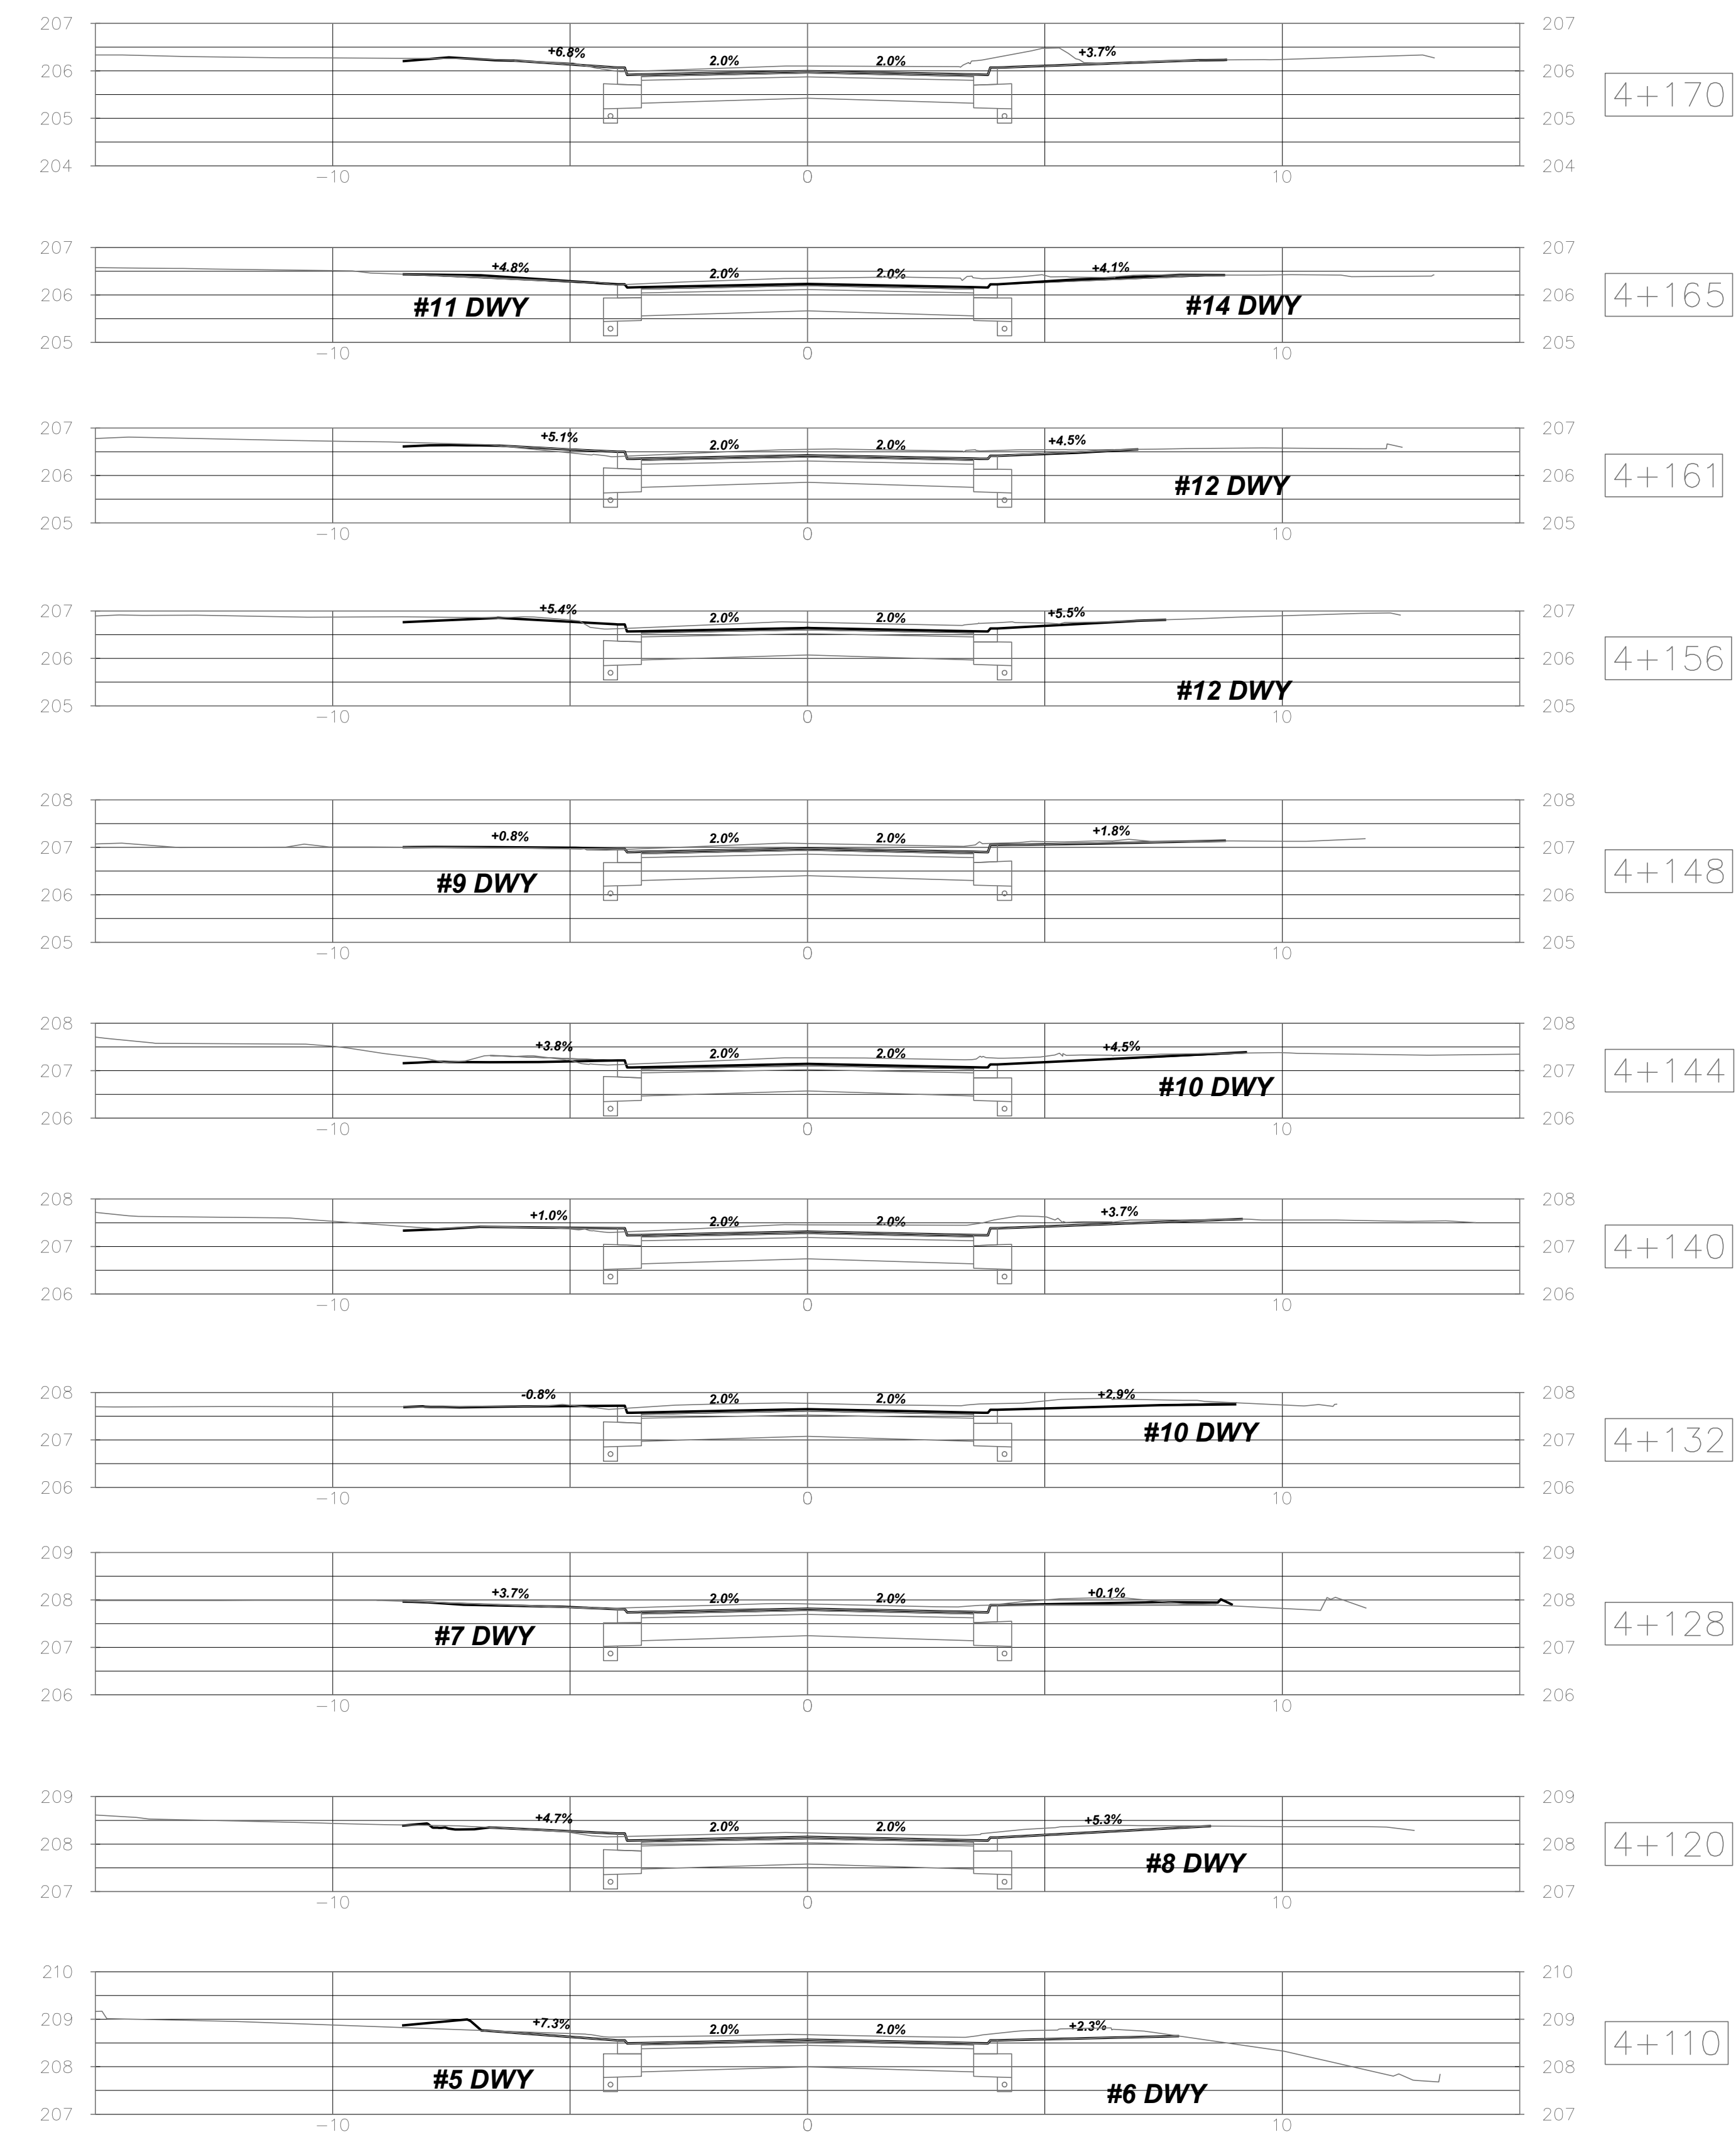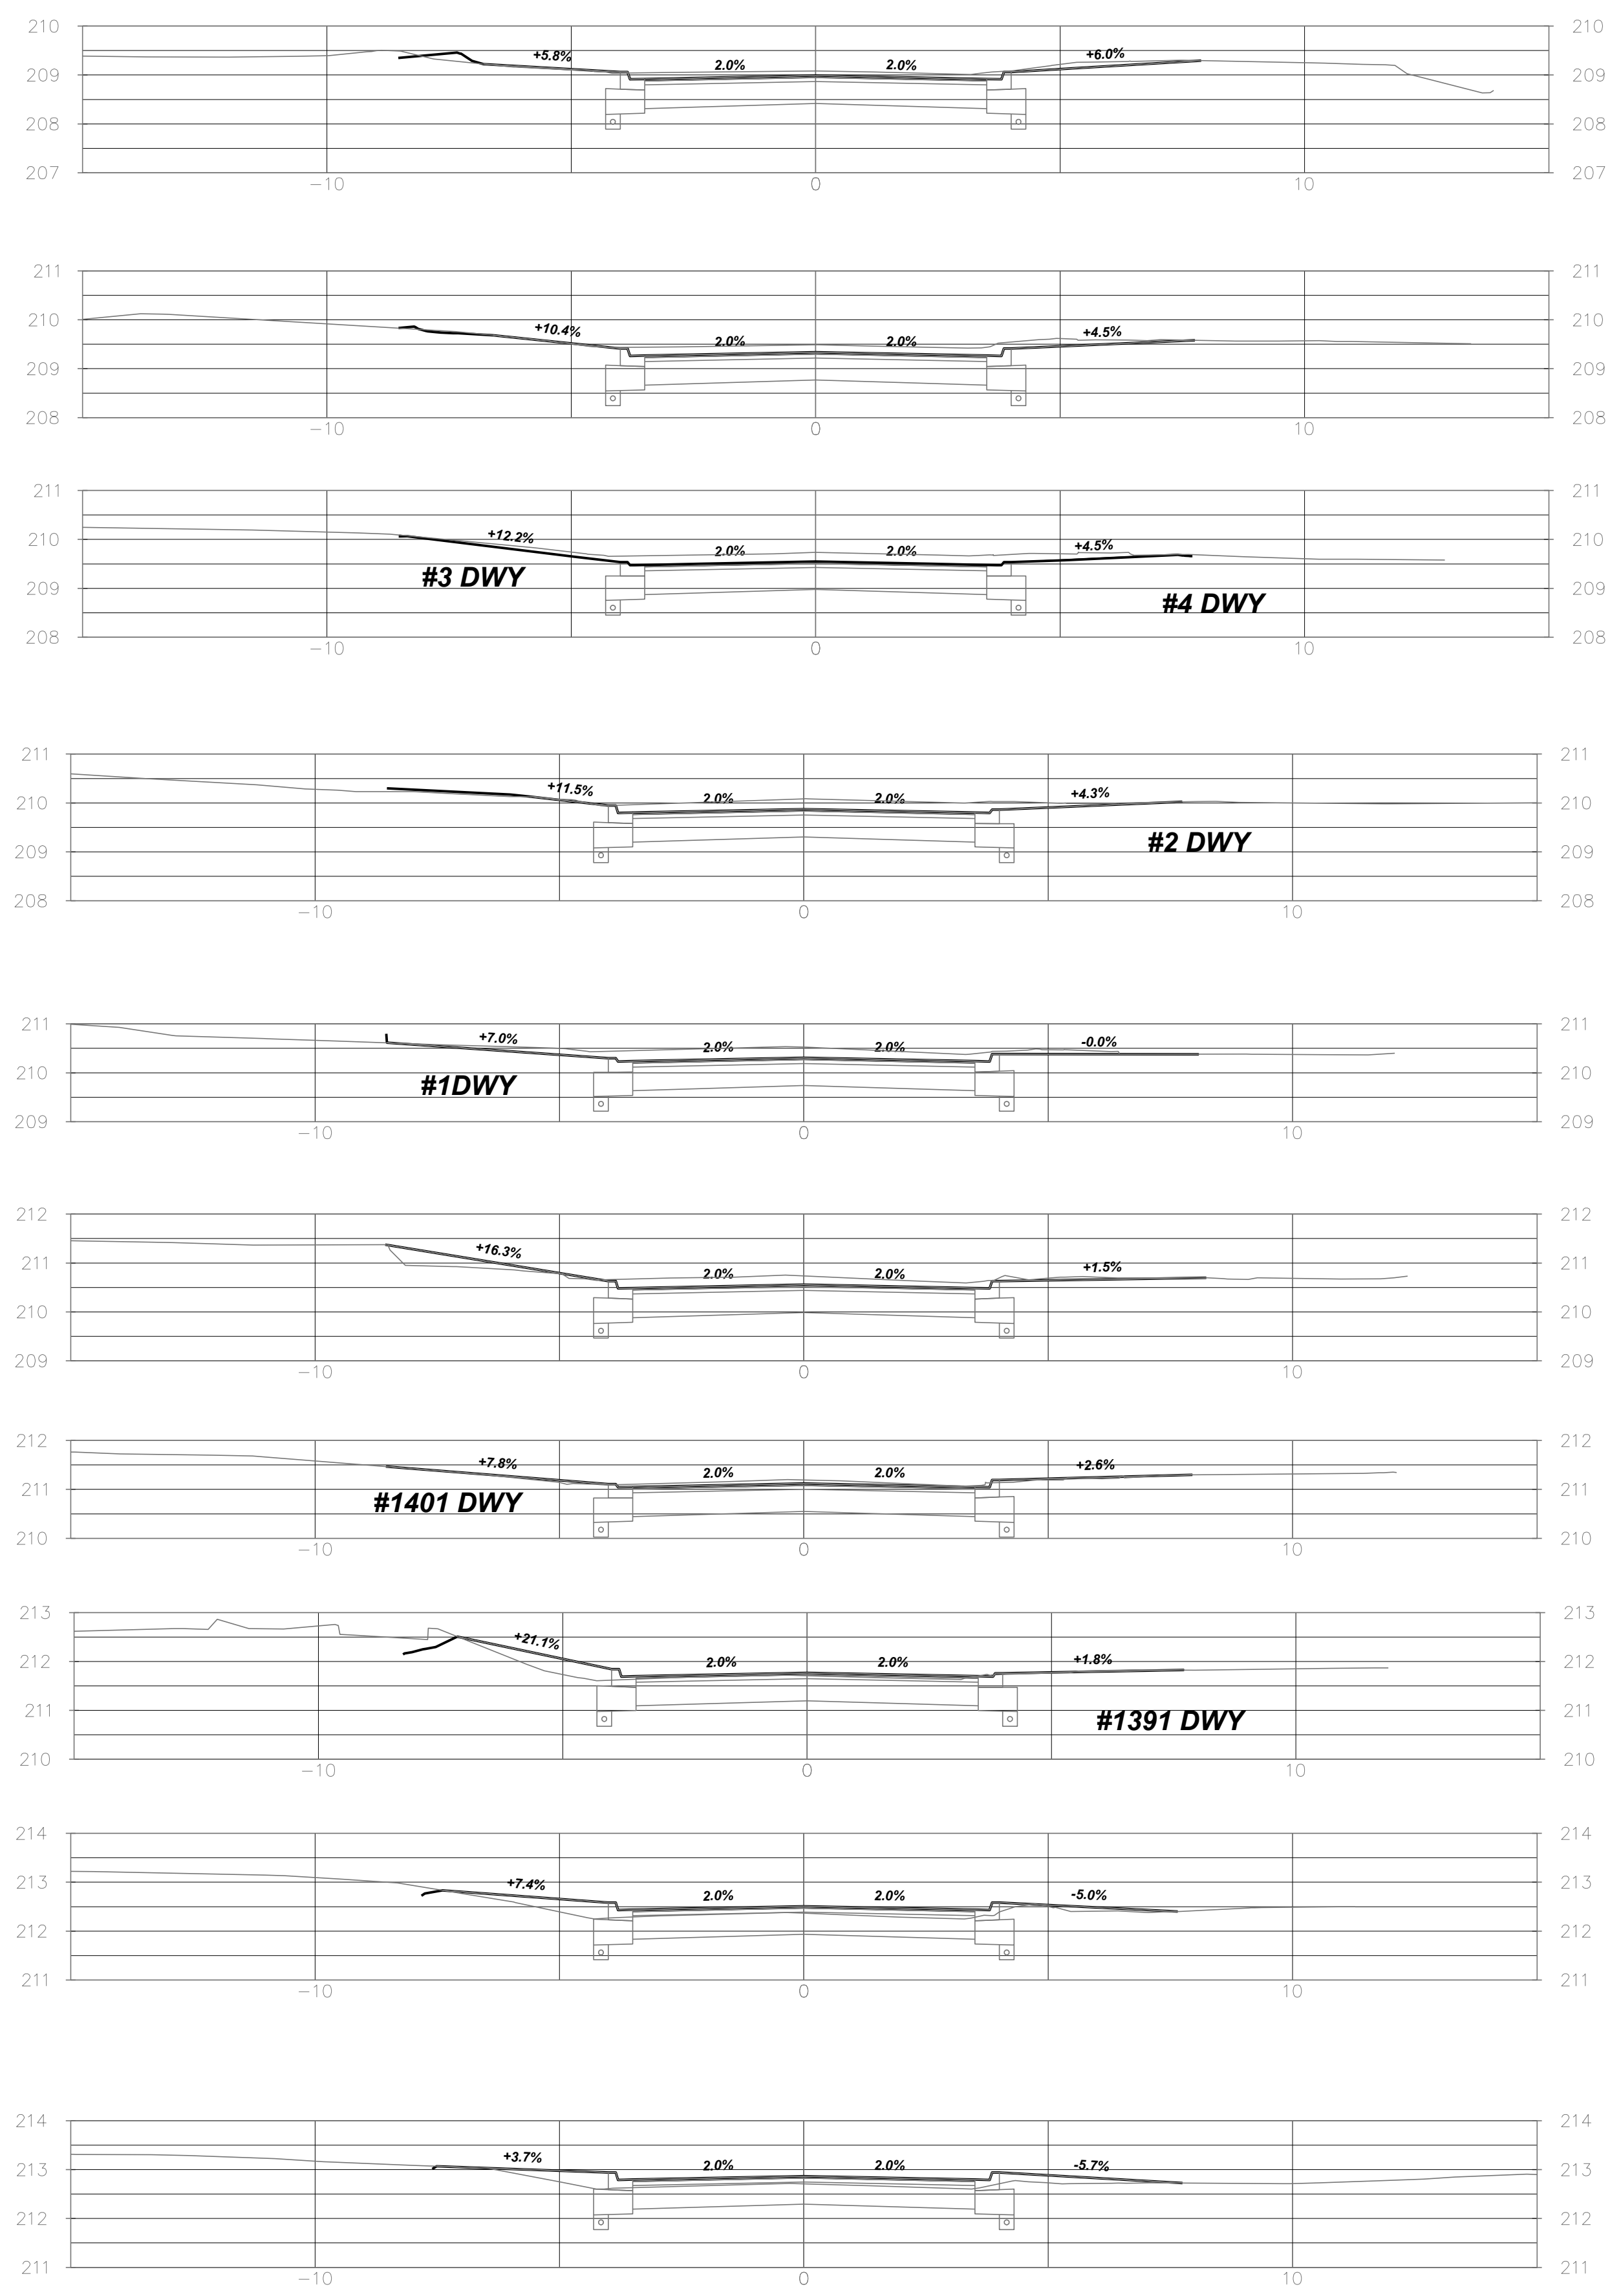

COLLEGE STREET CROSS SECTIONS

2	ISSUED FOR PIC	SEPT/2026	TP
1	ISSUED FOR REVIEW	JULY/26	TP
No.	REVISION	DATE	INIT.



NOTES/LEGEND			
1. THE POSITION OF POLE LINES, CONDUITS, WATERMANS, SEWER AND OTHER UNDERGROUND AND OVERGROUND UTILITIES AND STRUCTURES IS NOT NECESSARILY SHOWN ON THE CONTRACT DRAWINGS AND, WHERE SHOWN, THE ACCURACY OF THE POSITION OF SUCH UTILITIES AND STRUCTURES IS NOT GUARANTEED. BEFORE STARTING WORK, THE CONTRACTOR SHALL INFORM HIMSELF OF THE EXACT LOCATION OF ALL SUCH UTILITIES AND STRUCTURES AND SHALL ASSUME ALL LIABILITY FOR DAMAGE TO THEM.			
2. PROPERTY LINES WERE PLOTTED USING REGISTERED PLANS AND BARS LOCATED IN THE FIELD. TO VERIFY THE ACCURACY OF THESE PROPERTY LINES, A LEGAL SURVEY SHOULD BE PERFORMED PRIOR TO CONSTRUCTION.			
3. THIS DRAWING IS FOR ILLUSTRATIVE PURPOSES ONLY. KERRY T. HOWE ENGINEERING LTD. ASSUMES NO LIABILITY FOR USE IN ANY OTHER WAY. CAD FILES OF THIS DRAWING ARE NOT CERTIFIED BY THE ENGINEER FOR USE BY OTHERS. USERS OF THESE CAD FILES ASSUME ALL RISK AND RESPONSIBILITY FOR VERIFYING THE CORRECTNESS OF ALL INFORMATION FOR ANY USE.			
BENCHMARK			
SIB AT THE SOUTH EAST CORNER OF STATION ST. & REGIONAL ROAD 20. ELEVATION 196.917 NORTHING 4767489.225 EASTING 640071.017			
SIB ARE THE SOUTH WEST CORNER OF STATION ST. & EMMETT ST. ELEVATION 197.673 NORTHING 4767477.545 EASTING 640048.227			
SIB ARE THE SOUTH WEST CORNER OF STATION ST. & ROBINSON ROAD. ELEVATION 197.383 NORTHING 4766787.726 EASTING 640078.710			
IB SOUTHWEST CORNER #1443 STATION STREET. ELEVATION 196.814 NORTHING 4767438.083 EASTING 640073.016			

DRAFTING	TP
DESIGN	JJ/TP
CHECKED BY	J.JAEGER
APPROVED BY	



KERRY T. HOWE ENGINEERING LTD.
CONSULTING ENGINEERS
88 Church Street
St. Catharines, Ontario
(905) 688-6550

2026-PW-??
COLLEGE ST. AND EMMETT ST.
ROAD RECONSTRUCTION
FROM PELHAM ROAD TO STATION STREET
TOWN OF PELHAM
CROSS SECTIONS


CONSULTANT FILE No. 26-004	
DATE	SEPT, 2026
SCALE	1:100
REF. No.	2026-PW-??
DWG No.	26-004 - XS1
REV.	2

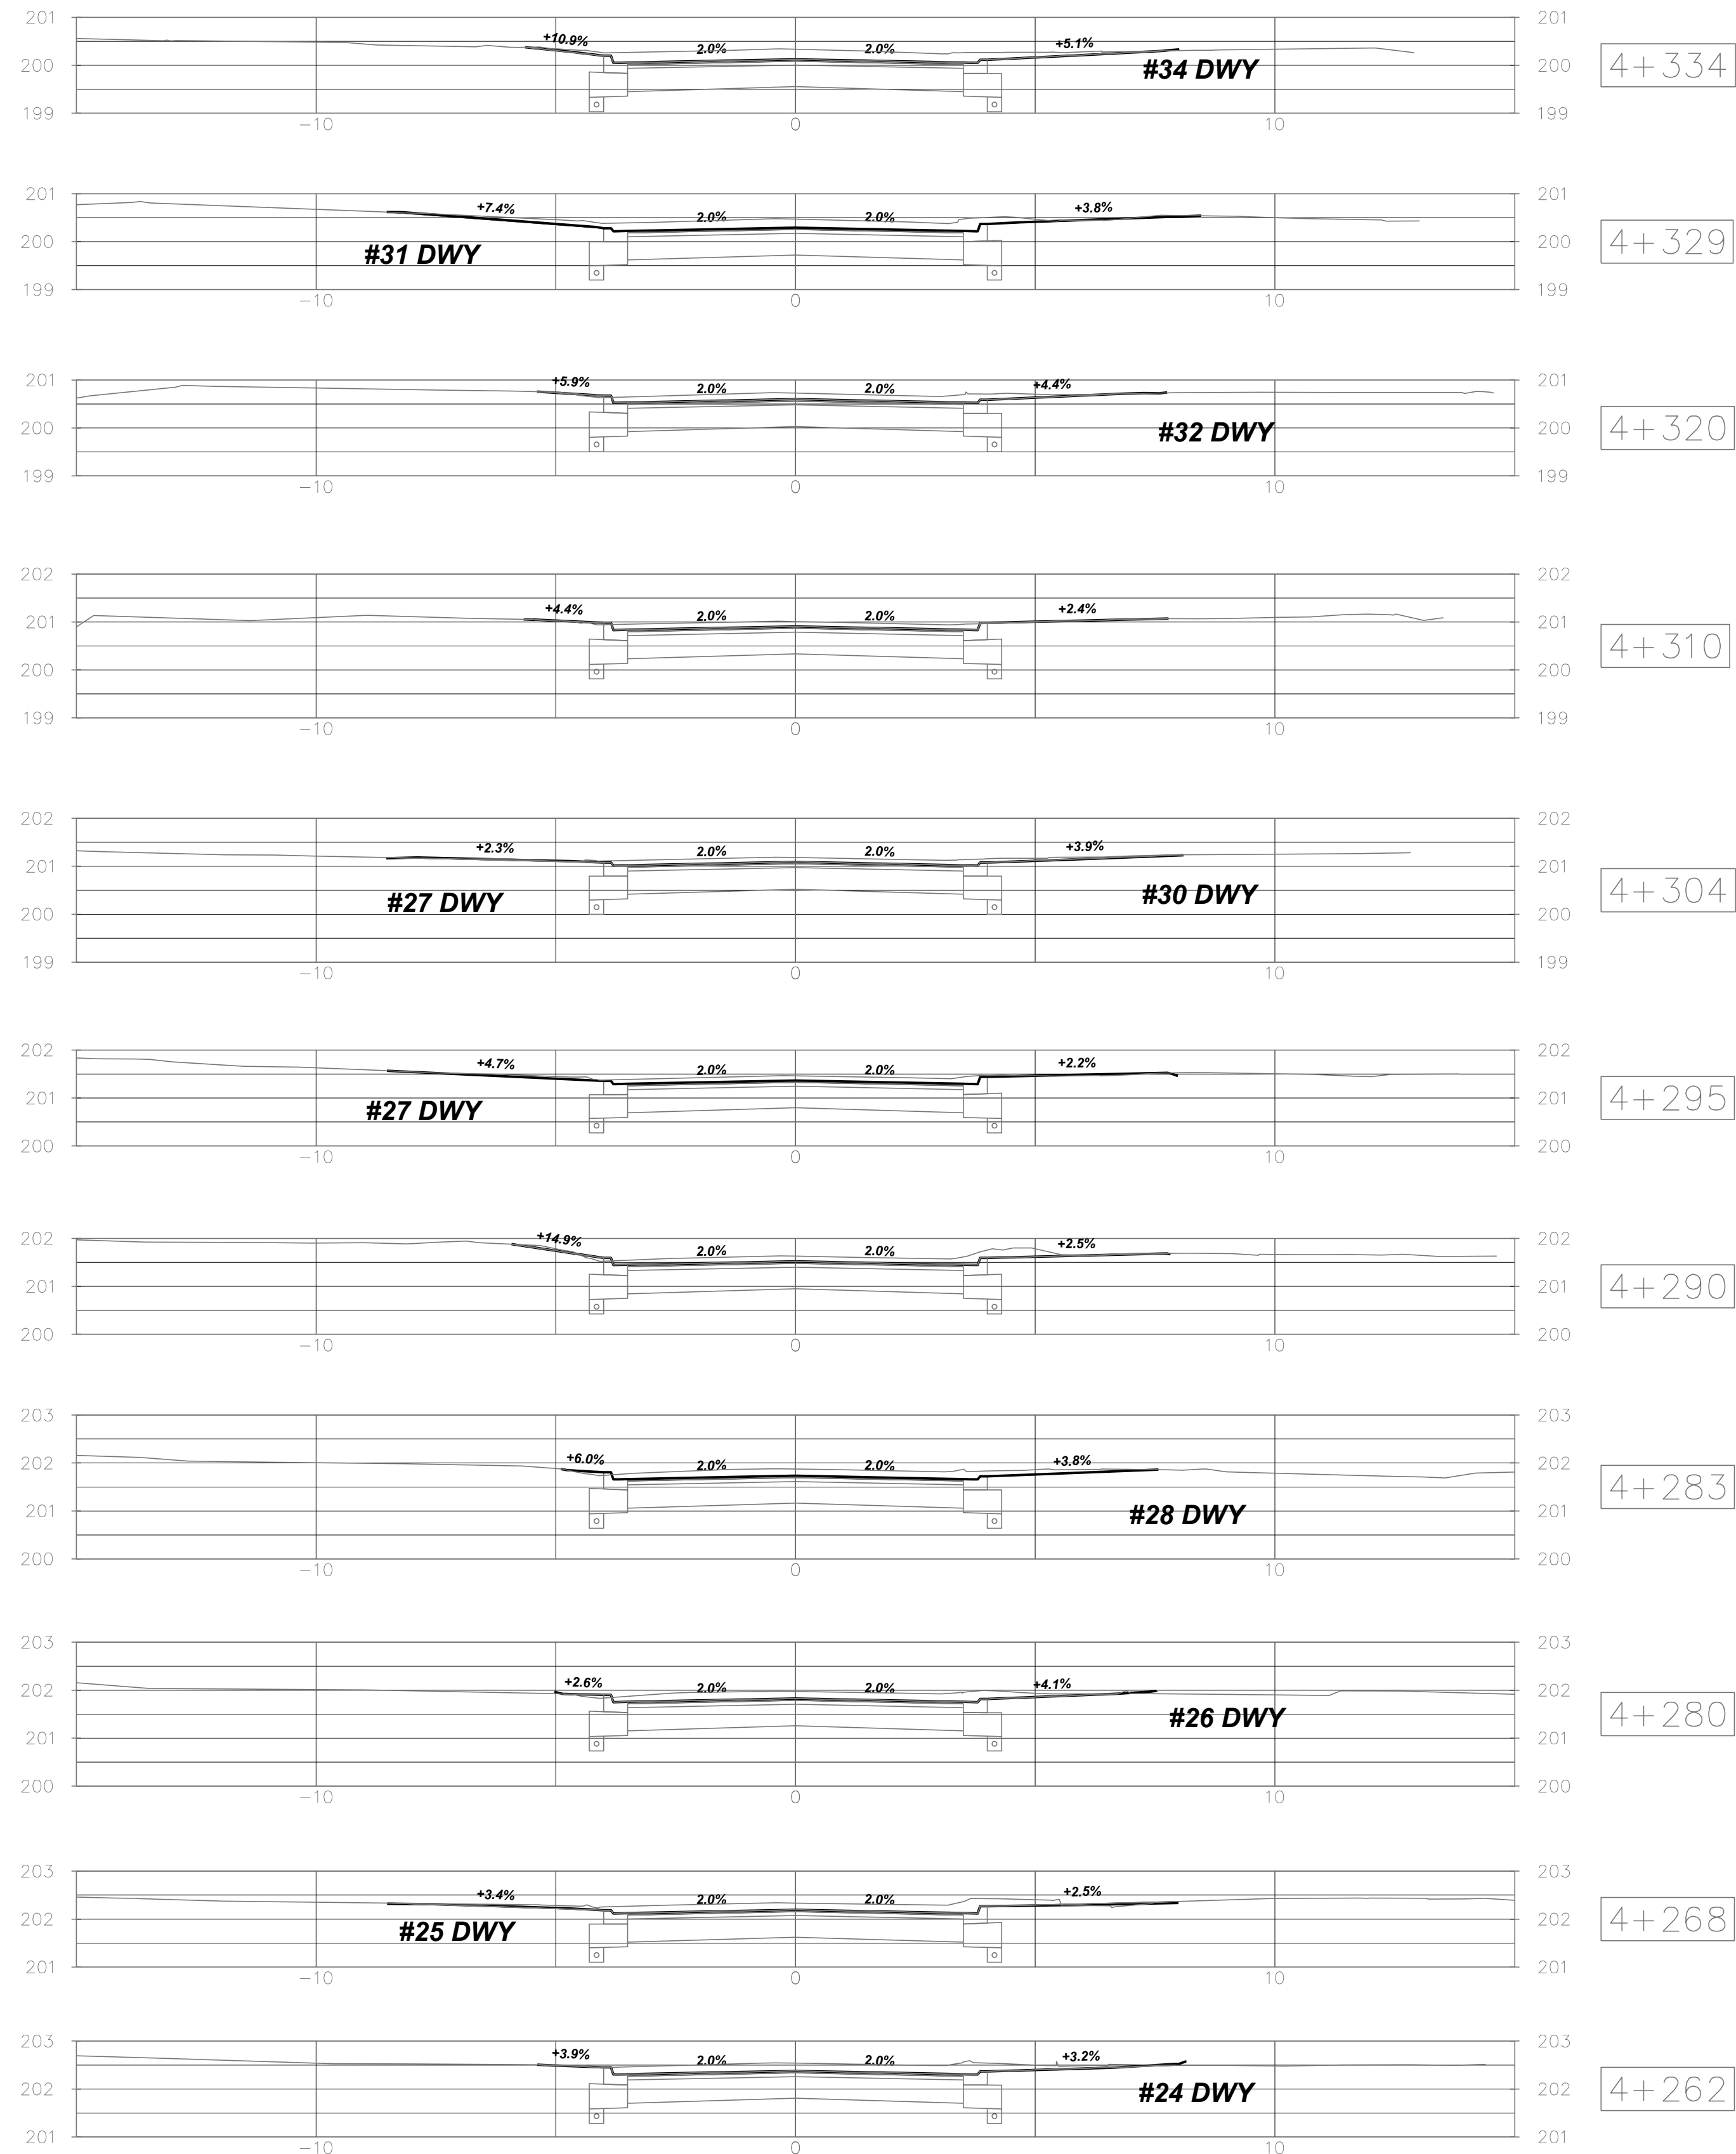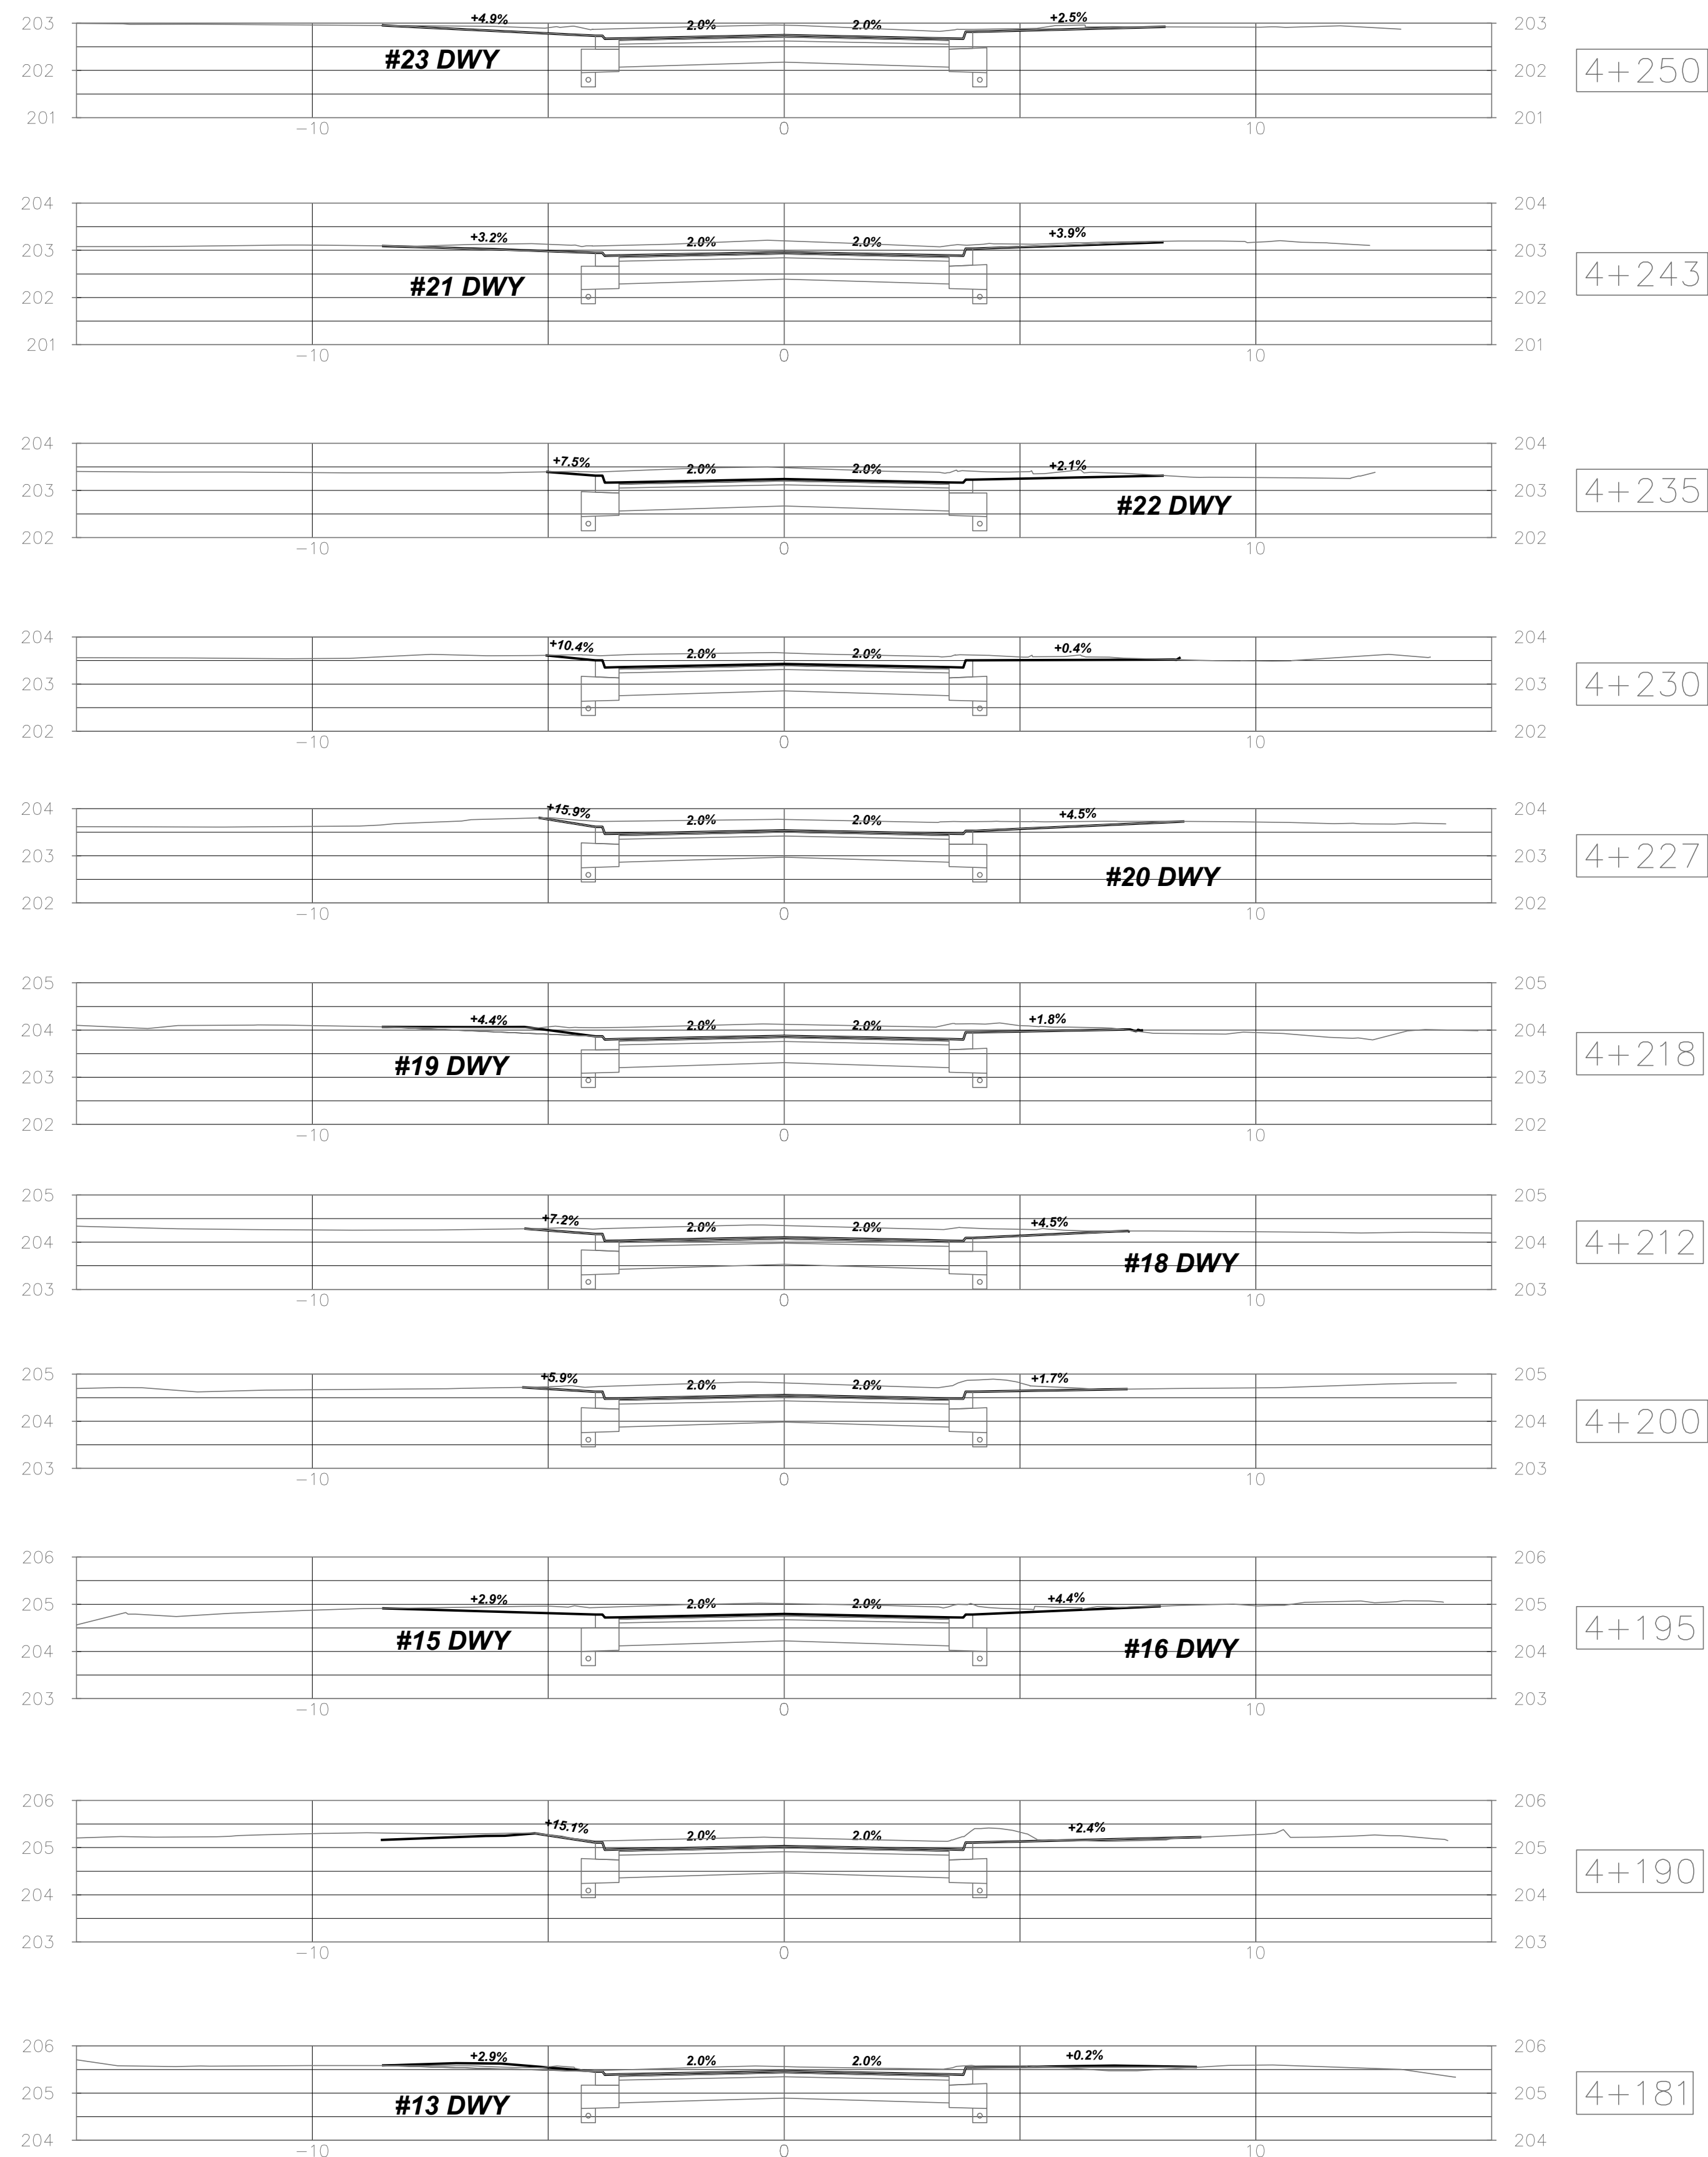



			NOTES/LEGEND			DRAFTING		KERRY T. HOWE ENGINEERING LTD. CONSULTING ENGINEERS 88 Church Street St. Catharines, Ontario (905) 688-6500 	2026-PW-?? COLLEGE ST. AND EMMETT ST. ROAD RECONSTRUCTION FROM PELHAM ROAD TO STATION STREET TOWN OF PELHAM CROSS SECTIONS	CONSULTANT FILE No. 26-004	
			1 THE POSITION OF POLE LINES, CONDUITS, WATERMAINS, SEWER AND OTHER UNDERGROUND AND OVERGROUND UTILITIES AND STRUCTURES IS NOT NECESSARILY SHOWN ON THE CONTRACT DRAWINGS AND, WHERE SHOWN, THE ACCURACY OF SUCH UTILITIES AND STRUCTURES IS NOT GUARANTEED, BEFORE STARTING WORK, THE CONTRACTOR SHALL INFORM HIMSELF OF THE EXACT LOCATION OF ALL SUCH UTILITIES AND STRUCTURES AND ASSUME ALL LIABILITY FOR DAMAGE TO THEM.			DATE SEPT, 2026					
			2 PROPERTY LINES WERE PLOTTED USING REGISTERED PLANS AND BARS LOCATED IN THE FIELD, TO VERIFY THE ACCURACY OF THESE PROPERTY LINES, A LEGAL SURVEY SHOULD BE PERFORMED PRIOR TO CONSTRUCTION.			SCALE 1:100					
			3 THIS DRAWING IS FOR ILLUSTRATIVE PURPOSES ONLY. KERRY T. HOWE ENGINEERING LTD. ASSUMES NO LIABILITY FOR USE IN ANY OTHER WAY. CAD FILES OF THIS DRAWING ARE NOT CERTIFIED BY THE ENGINEER FOR USE BY OTHERS. USERS OF THESE CAD FILES ASSUME ALL RISK AND RESPONSIBILITY FOR VERIFYING THE CORRECTNESS OF ALL INFORMATION FOR ANY USE.			REF. No. 2026-PW-??					
			BENCHMARK			DWG No.					
2	ISSUED FOR PIC	SEPT/2026	TP	SIB AT THE SOUTH EAST CORNER OF STATION ST. & REGIONAL ROAD 20 ELEVATION 196.917 NORTHING 4767488.225 EASTING 6400701.017			REV.				
1	ISSUED FOR REVIEW	JULY/26	TP	SIB ARE THE SOUTH WEST CORNER OF STATION ST. & EMMETT ST ELEVATION 197.673 NORTHING 4767477.845 EASTING 6400458.227			26-004 - XS2				
				SIB ARE THE SOUTH WEST CORNER OF STATION ST. & ROBINSON ROAD ELEVATION 197.383 NORTHING 4766787.726 EASTING 6400780.710							
NO.	REVISION	DATE	INIT.	1B SOUTHWEST CORNER #1443 STATION STREET. ELEVATION 196.914 NORTHING 4767438.063 EASTING 6400730.016							
						APPROVED BY					

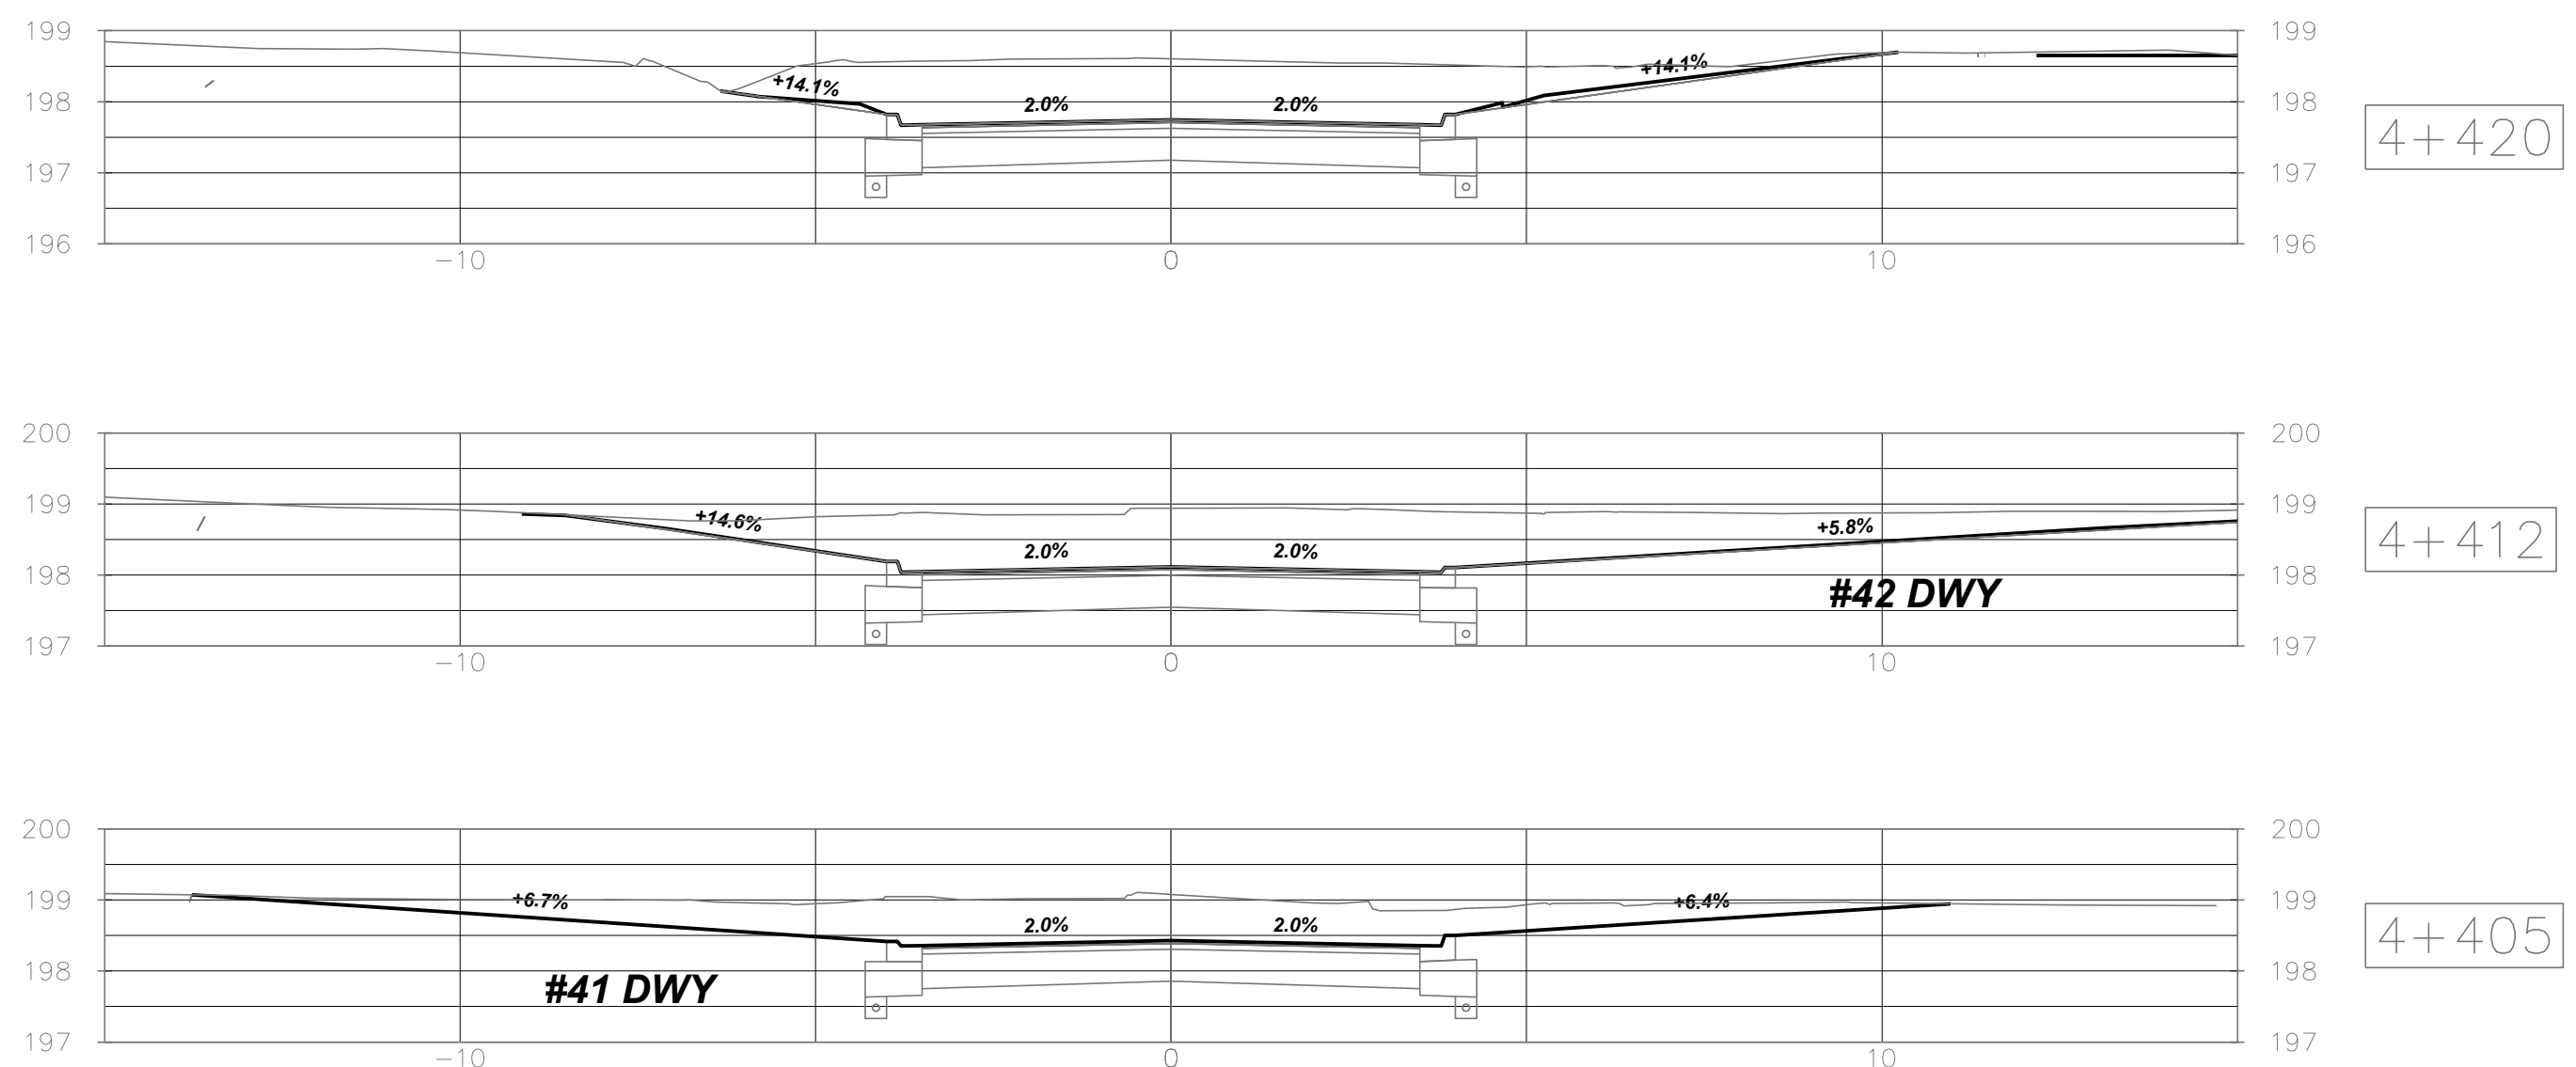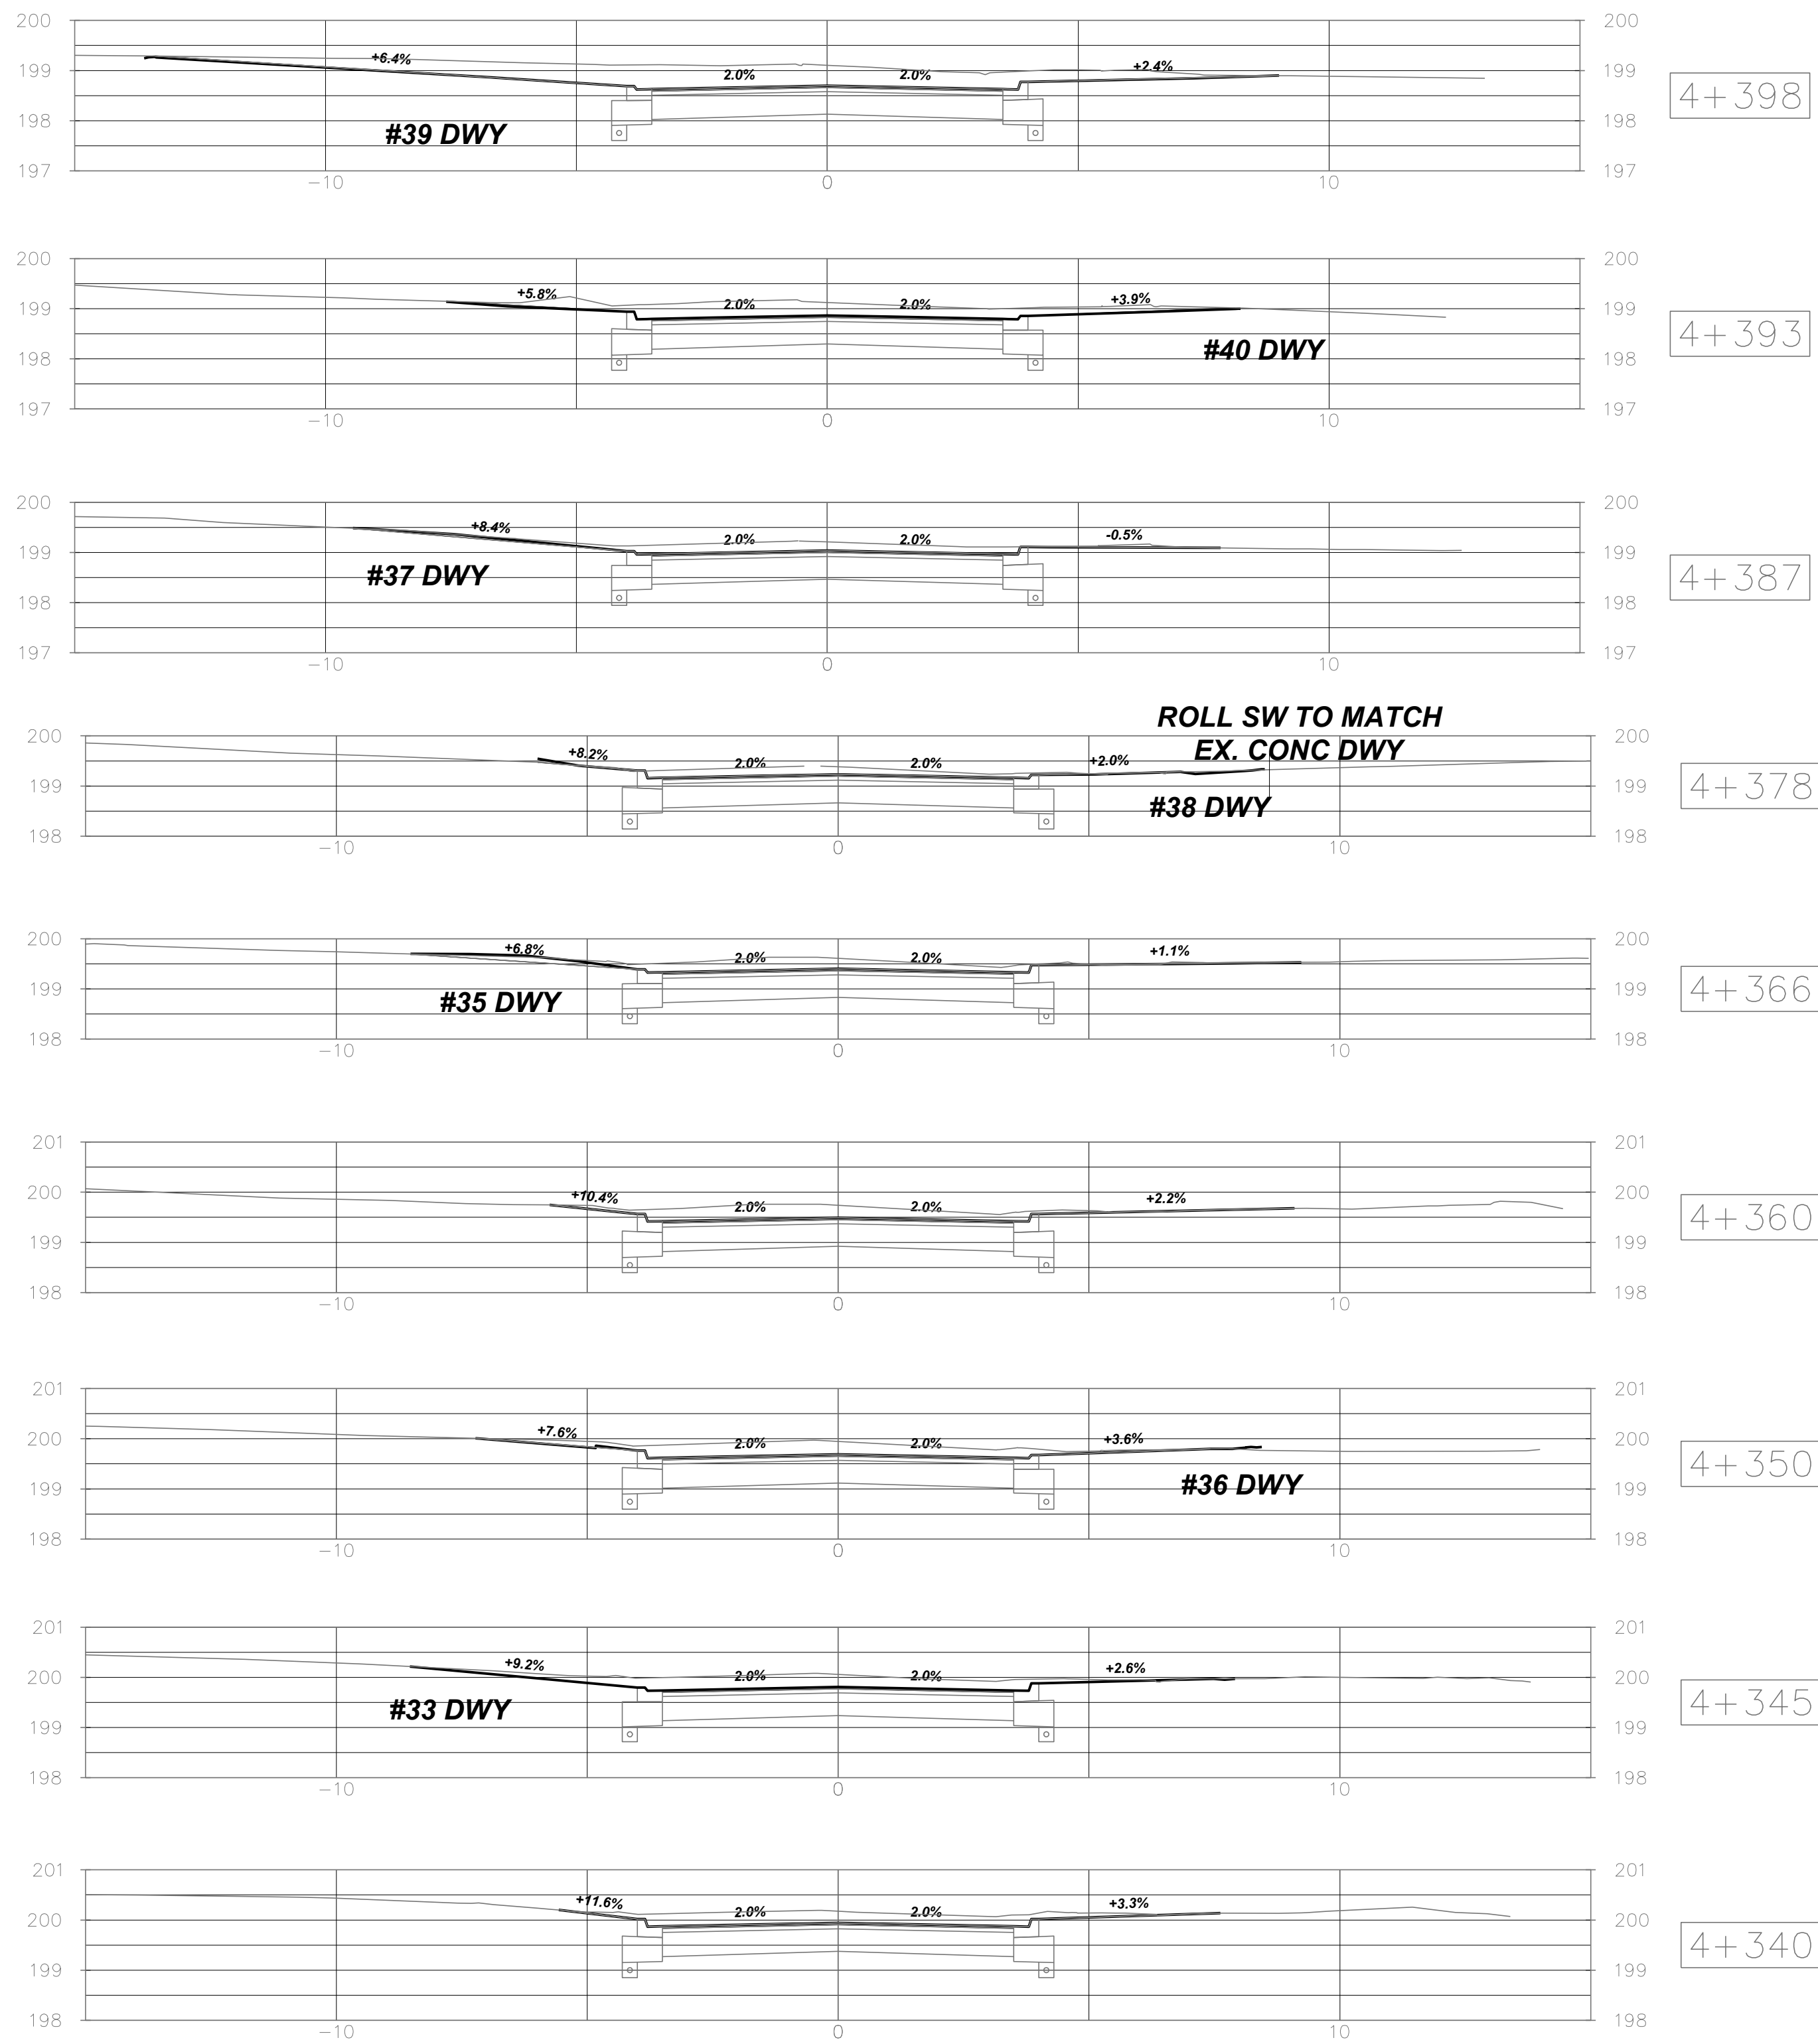

			NOTES/LEGEND			DRAFTING		KERRY T. HOWE ENGINEERING LTD. CONSULTING ENGINEERS 88 Church Street St. Catharines, Ontario (905) 688-6500 	2026-PW-?? COLLEGE ST. AND EMMETT ST. ROAD RECONSTRUCTION FROM PELHAM ROAD TO STATION STREET TOWN OF PELHAM CROSS SECTIONS			CONSULTANT FILE No. 26-004		
			1 THE POSITION OF POLE LINES, CONDUITS, WATERMANS, SEWER AND OTHER UNDERGROUND AND OVERGROUND UTILITIES AND STRUCTURES IS NOT NECESSARILY SHOWN ON THE CONTRACT DRAWINGS AND, WHERE SHOWN, THE ACCURACY OF THE POSITION OF SUCH UTILITIES AND STRUCTURES IS NOT GUARANTEED. BEFORE STARTING WORK, THE CONTRACTOR SHALL INFORM HIMSELF OF THE EXACT LOCATION OF ALL SUCH UTILITIES AND STRUCTURES AND SHALL ASSUME ALL LIABILITY FOR DAMAGE TO THEM.			TP			DATE SEPT, 2026			REV.		
			2 PROPERTY LINES WERE PLOTTED USING REGISTERED PLANS AND BARS LOCATED IN THE FIELD. TO VERIFY THE ACCURACY OF THESE PROPERTY LINES, A LEGAL SURVEY SHOULD BE PERFORMED PRIOR TO CONSTRUCTION.			JJ/TP			SCALE 1:100			REF. No. 2026-PW-??		
			3 THIS DRAWING IS FOR ILLUSTRATIVE PURPOSES ONLY. KERRY T. HOWE ENGINEERING LTD. ASSUMES NO LIABILITY FOR USE IN ANY OTHER WAY. CAD FILES OF THIS DRAWING ARE NOT CERTIFIED BY THE ENGINEER FOR USE BY OTHERS. USERS OF THESE CAD FILES ASSUME ALL RISK AND RESPONSIBILITY FOR VERIFYING THE CORRECTNESS OF ALL INFORMATION FOR ANY USE.			CHECKED BY J.JAEGER			DWG No. 26-004 - XS3			2		
			BENCHMARK			APPROVED BY								
2			ISSUED FOR PIC			SEPT/2026			TP					
1			ISSUED FOR REVIEW			JULY/26			SIB AT THE SOUTH EAST CORNER OF STATION ST. & REGIONAL ROAD 20. ELEVATION 196.917 NORTHING 4767489.225 EASTING 640071.017					
NO.			REVISION			DATE			SIB ARE THE SOUTH WEST CORNER OF STATION ST. & EMMETT ST. ELEVATION 197.673 NORTHING 4767477.545 EASTING 640048.227					
									SIB ARE THE SOUTH WEST CORNER OF STATION ST. & ROBINSON ROAD. ELEVATION 197.383 NORTHING 4766787.726 EASTING 640078.710					
									IB SOUTHWEST CORNER #1443 STATION STREET. ELEVATION 196.914 NORTHING 4767438.063 EASTING 640073.016					

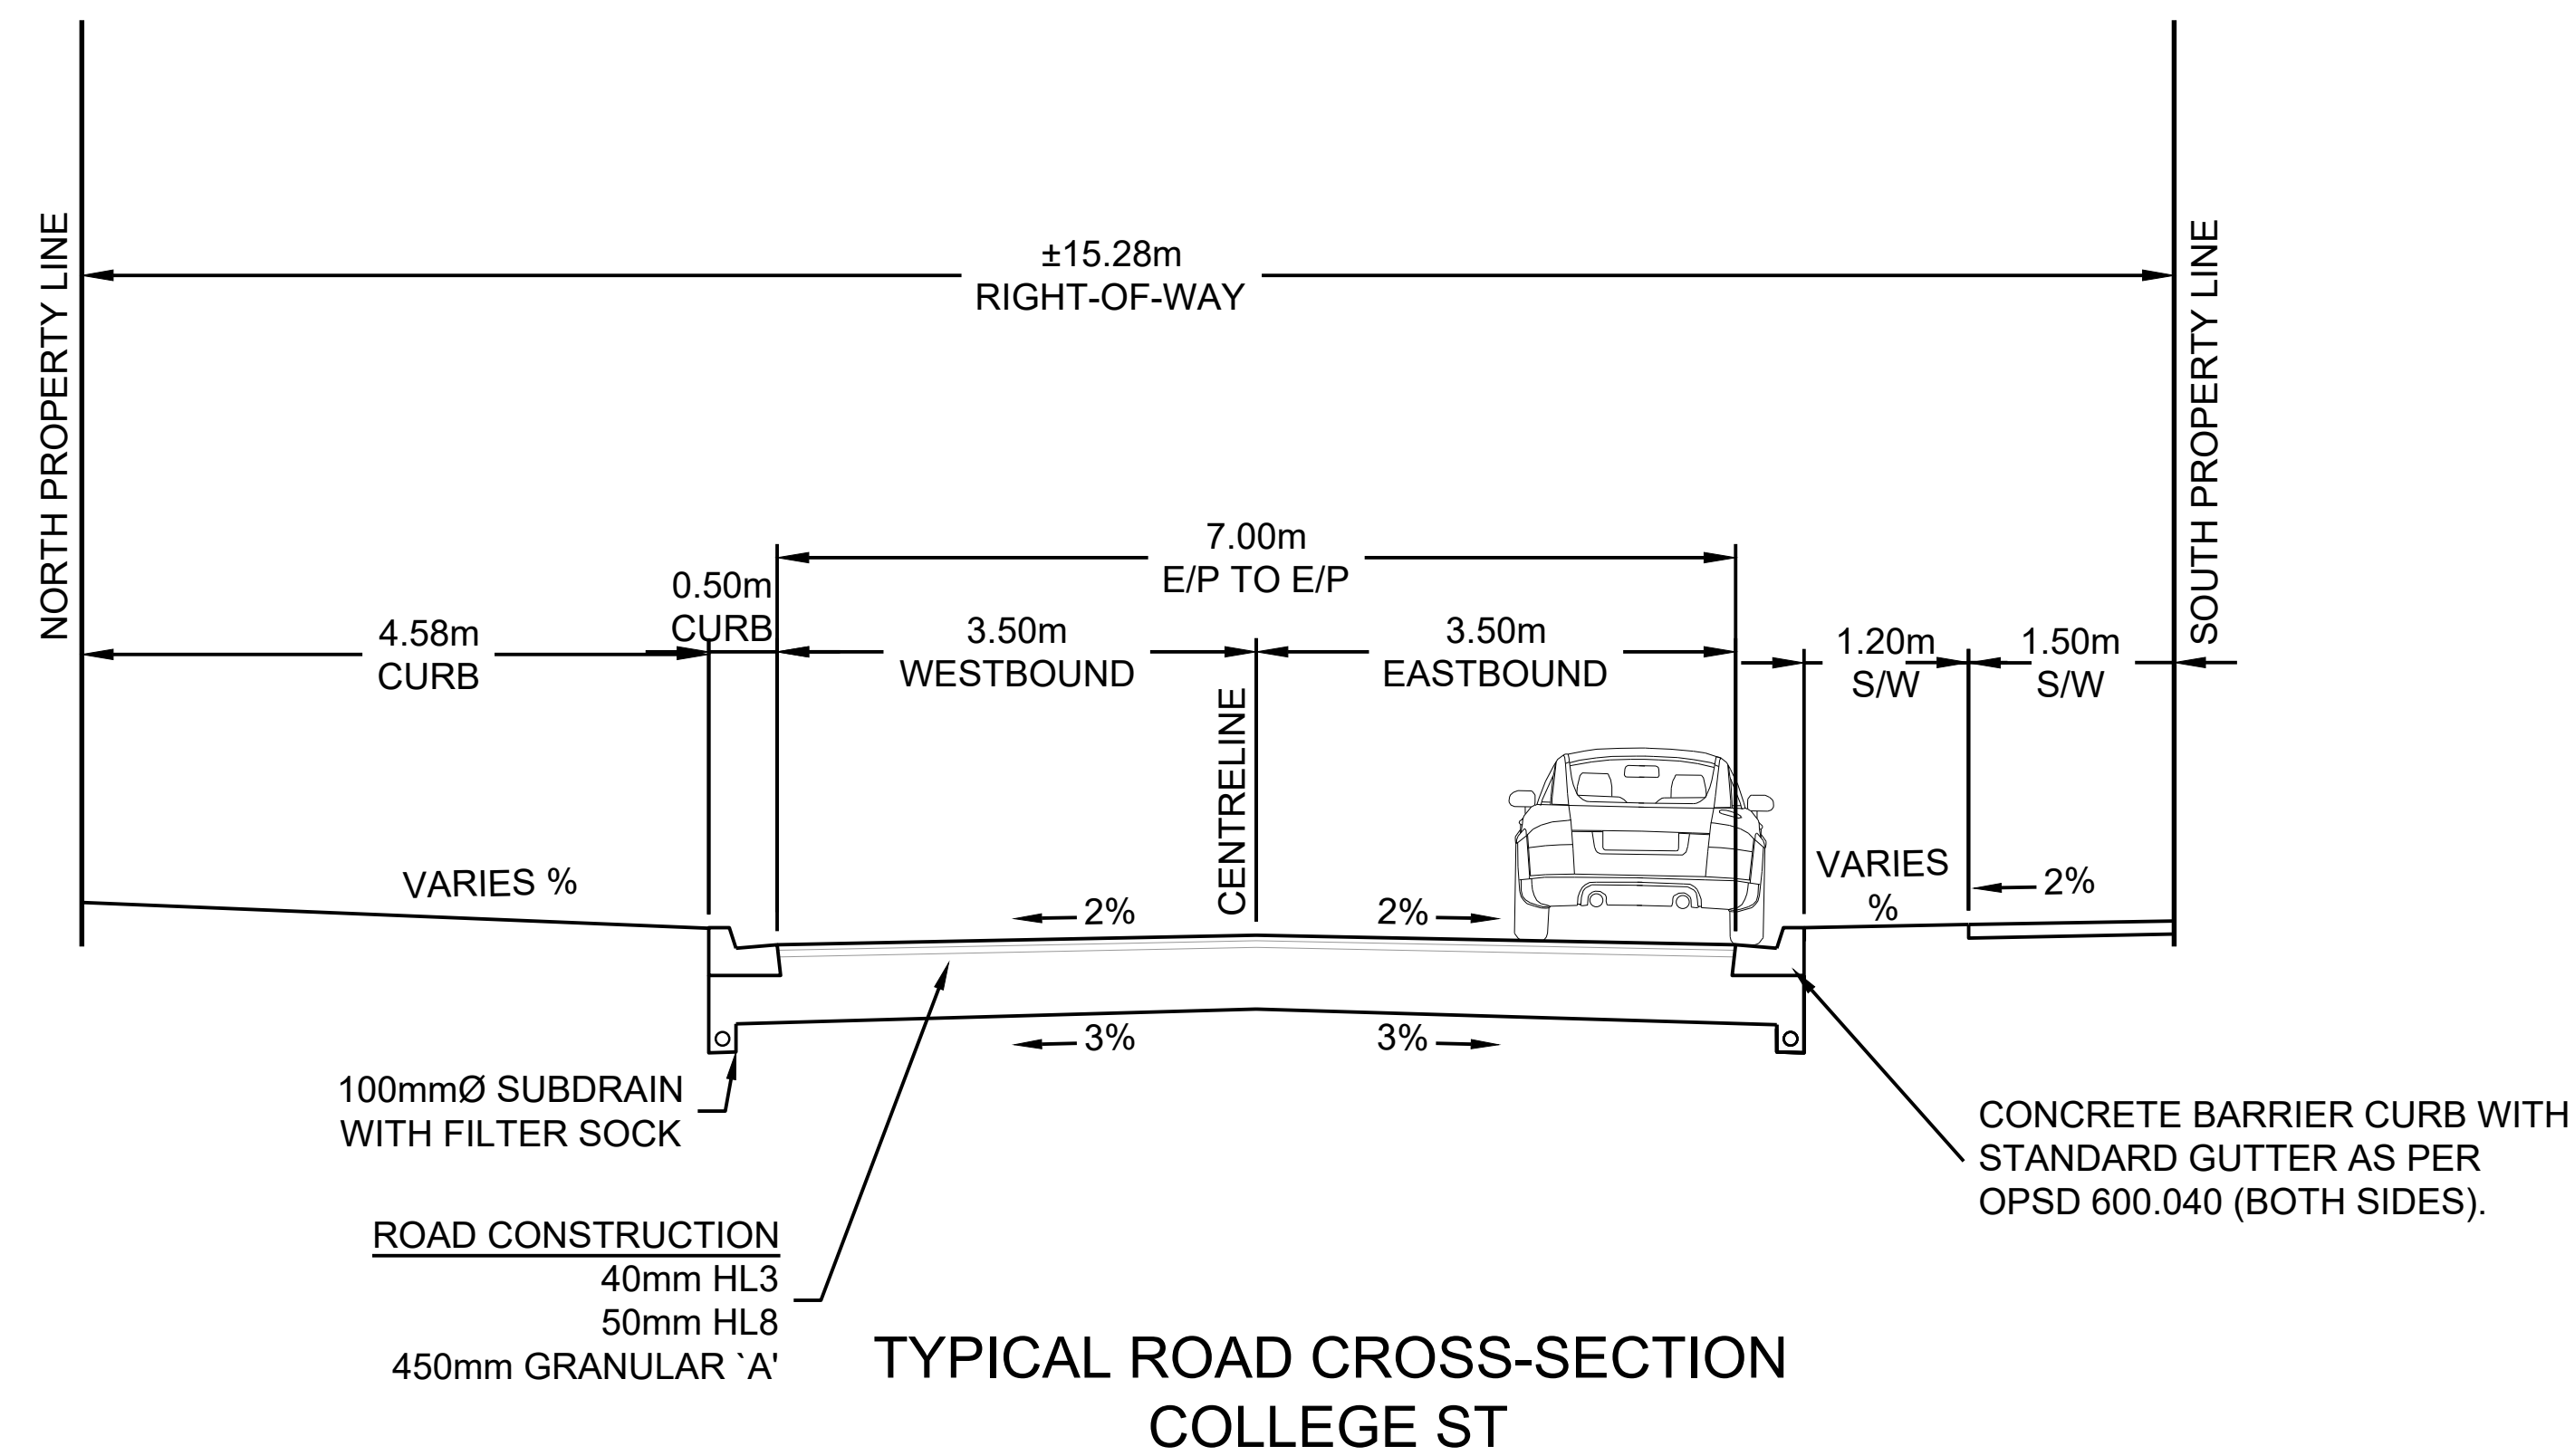

NOTES/LEGEND				DRAFTING		KERRY T. HOWE ENGINEERING LTD.		CONSULTANT FILE No. 26-004			
1 THE POSITION OF POLE LINES, CONDUITS, WATERMANS, SEWER AND OTHER UNDERGROUND AND OVERGROUND UTILITIES AND STRUCTURES IS NOT NECESSARILY SHOWN ON THE CONTRACT DRAWINGS AND, WHERE SHOWN, THE ACCURACY OF THE POSITION OF SUCH UTILITIES AND STRUCTURES IS NOT GUARANTEED. BEFORE STARTING WORK, THE CONTRACTOR SHALL INFORM HIMSELF OF THE EXACT LOCATION OF ALL SUCH UTILITIES AND STRUCTURES AND SHALL ASSUME ALL LIABILITY FOR DAMAGE TO THEM.				TP				DATE AUG, 2026			
2 PROPERTY LINES WERE PLOTTED USING REGISTERED PLANS AND BARS LOCATED IN THE FIELD. TO VERIFY THE ACCURACY OF THESE PROPERTY LINES, A LEGAL SURVEY SHOULD BE PERFORMED PRIOR TO CONSTRUCTION.				JJ/TP				SCALE 1:50			
3 THIS DRAWING IS FOR ILLUSTRATIVE PURPOSES ONLY. KERRY T. HOWE ENGINEERING LTD. ASSUMES NO LIABILITY FOR USE IN ANY OTHER WAY. CAD FILES OF THIS DRAWING ARE NOT CERTIFIED BY THE ENGINEER FOR USE BY OTHERS. USERS OF THESE CAD FILES ASSUME ALL RISK AND RESPONSIBILITY FOR VERIFYING THE CORRECTNESS OF ALL INFORMATION FOR ANY USE.				CHECKED BY JJAAGER				REF. No. 2026-PW-??			
BENCHMARK				APPROVED BY				DWG No.		REV.	
SIB AT THE SOUTH EAST CORNER OF STATION ST. & REGIONAL ROAD 20. ELEVATION 196.917 NORTHING 4767489.225 EASTING 640071.017								26-004 - CTYP		1	
SIB ARE THE SOUTH WEST CORNER OF STATION ST. & EMMETT ST. ELEVATION 197.673 NORTHING 4767477.545 EASTING 640048.227											
SIB ARE THE SOUTH WEST CORNER OF STATION ST. & ROBINSON ROAD. ELEVATION 197.383 NORTHING 4766787.726 EASTING 640078.710											
IB SOUTHWEST CORNER #1443 STATION STREET. ELEVATION 196.814 NORTHING 4767438.063 EASTING 640073.016											
ISSUED FOR REVIEW				JULY/26							
REVISION				DATE							
INIT.											

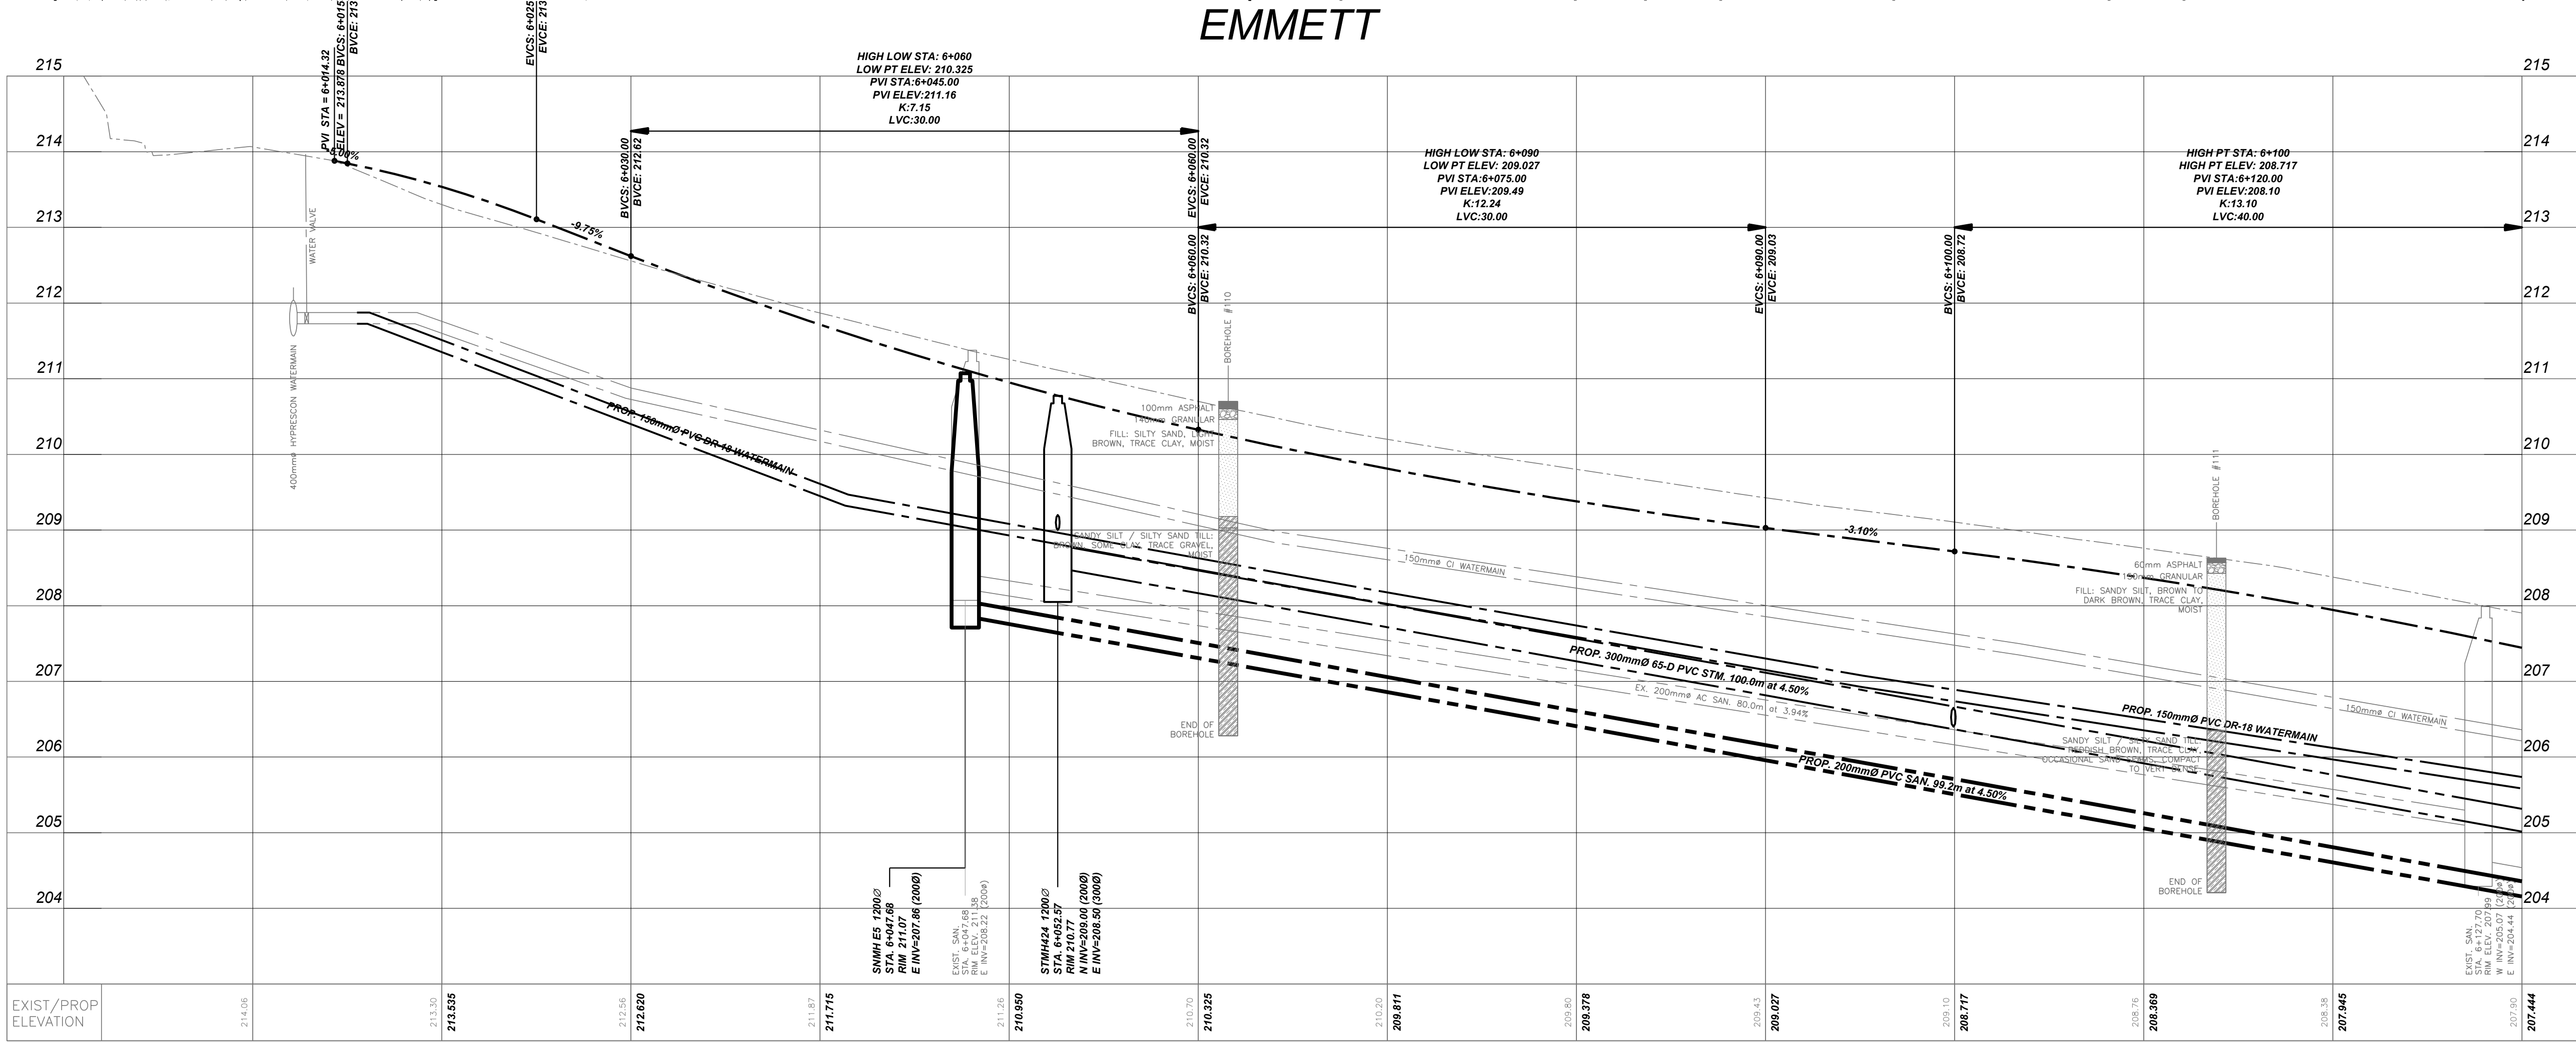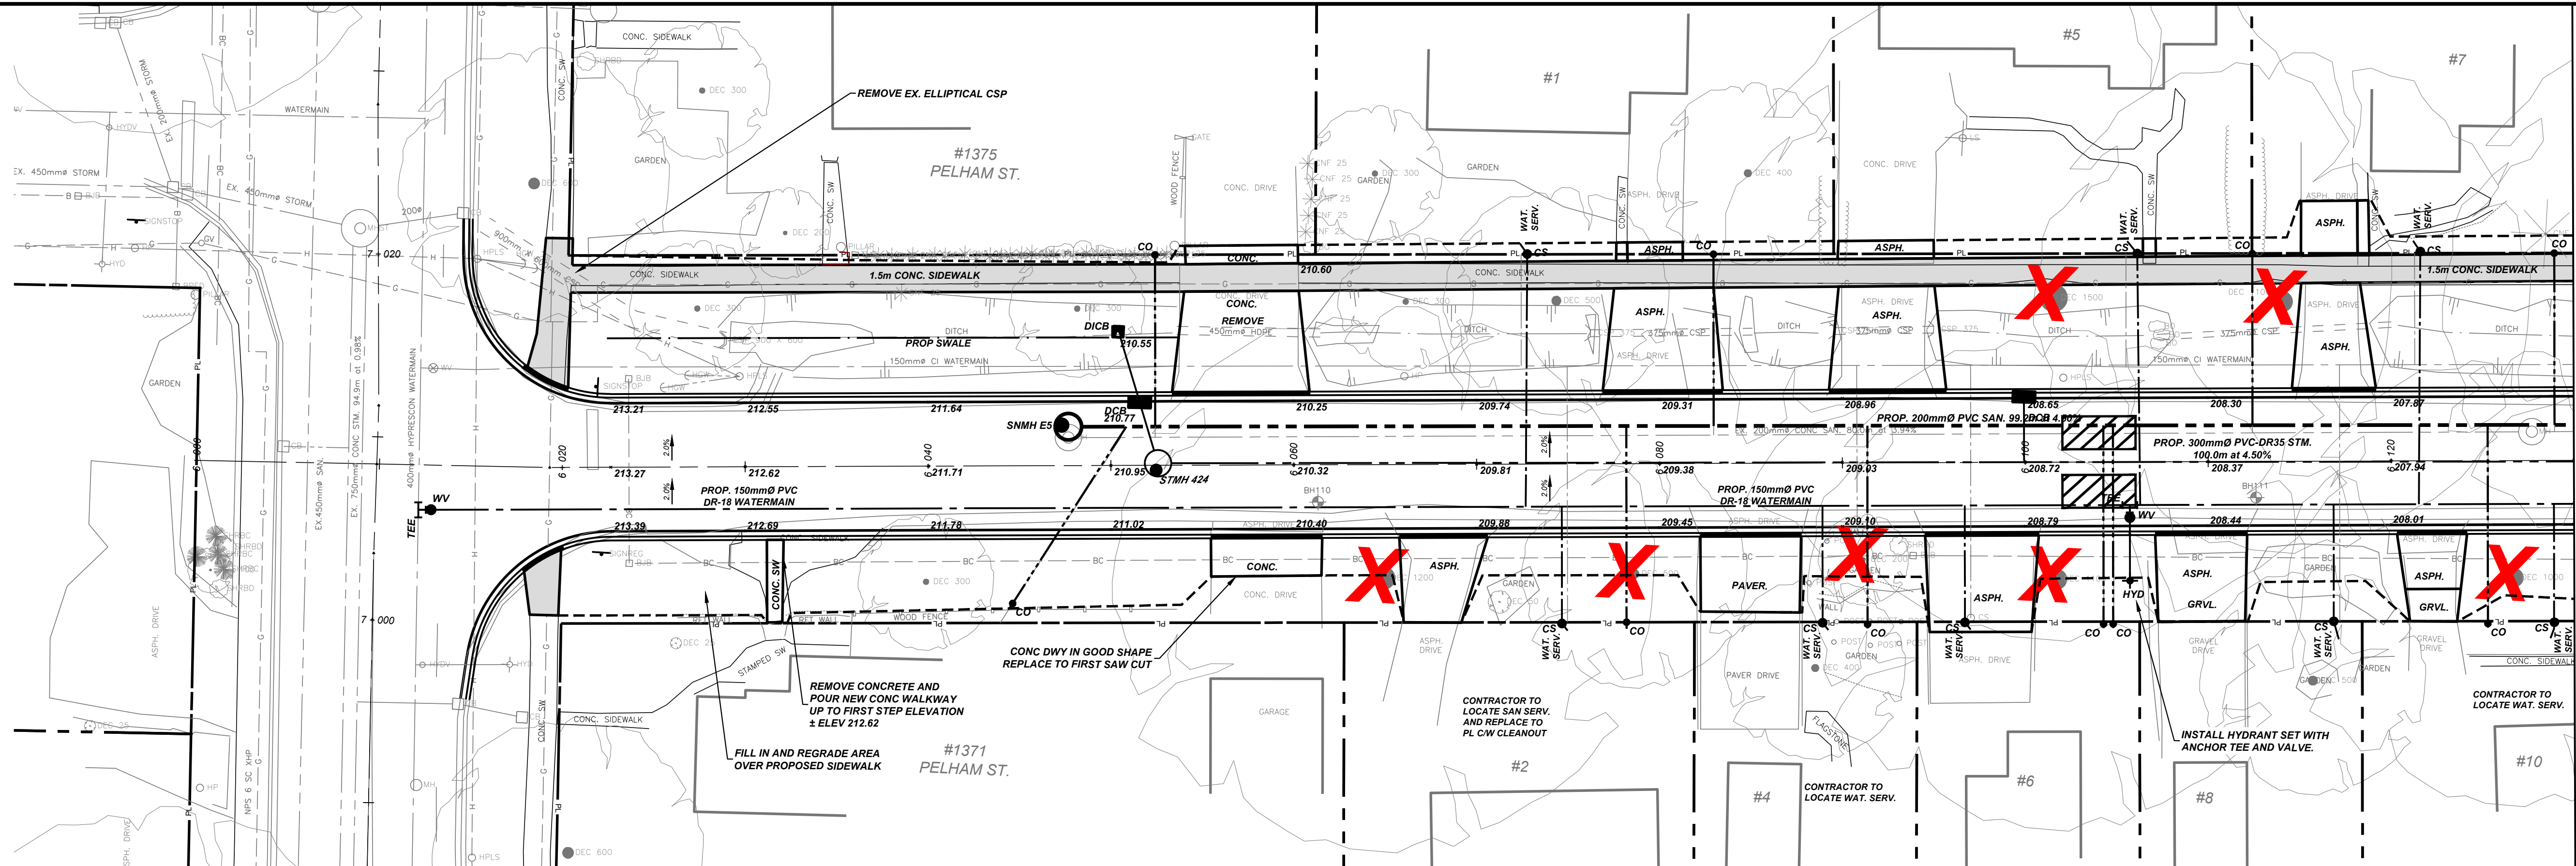

NOTES/LEGEND			
1	ISSUED FOR PIC	SEPT/2026	TP
2	ISSUED FOR REVIEW	JULY/26	TP
3	REVISION	DATE	INTI

1	THE POSITION OF POLE LINES, CONDUITS, WATERMAINS, SEWER AND OTHER UNDERGROUND UTILITIES AND STRUCTURES IS NOT NECESSARILY SHOWN ON THE CONTRACT DRAWINGS AND, WHERE SHOWN, THE ACCURACY OF THE POSITION OF SUCH UTILITIES AND STRUCTURES IS NOT GUARANTEED BEFORE STARTING WORK. THE CONTRACTOR SHALL INFORM HIMSELF OF THE EXACT LOCATION OF ALL SUCH UTILITIES AND STRUCTURES AND SHALL ASSUME ALL LIABILITY FOR DAMAGE TO THEM.
2	PROPERTY LINES WERE PLOTTED USING REGIONAL OR MUNICIPAL TERANET AND BARS LOCATED IN THE FIELD. TO VERIFY THE ACCURACY OF THESE PROPERTY LINES, A LEGAL SURVEY SHOULD BE PERFORMED PRIOR TO CONSTRUCTION.
3	THIS DRAWING IS FOR ILLUSTRATIVE PURPOSES ONLY. KERRY T. HONE ENGINEERING LTD. ASSUMES NO LIABILITY FOR USE IN ANY OTHER WAY. CAD FILES OF THIS DRAWING ARE NOT CERTIFIED BY THE ENGINEER FOR USE BY OTHERS. USERS OF THESE CAD FILES ASSUME ALL RISK AND RESPONSIBILITY FOR VERIFYING THE CORRECTNESS OF ALL INFORMATION FOR ANY USE.
4	CONTROL POINTS (NAD 83 CSRS):
5	1 #####
6	2 #####
7	3 #####



DRAFTING	TP
DESIGN	JJ/TP
CHECKED BY	J.JAEGER
APPROVED BY	

KERRY T. HONE ENGINEERING LTD.
CONSULTING ENGINEERS
88 Church Street
S. Cornwall, Ontario
(905) 888-6550





2026-PW-??
COLLEGE ST. AND EMMETT ST.
ROAD RECONSTRUCTION
FROM PELHAM ROAD TO STATION STREET
TOWN OF PELHAM
PLAN PROFILE


CONSULTANT FILE No. 26-004
DATE SEPT, 2026
SCALE HOR 1:200
VER: 1:50
REF. No. 2026-PW-??
DWG No. 26-004 - PP5
REV. 2

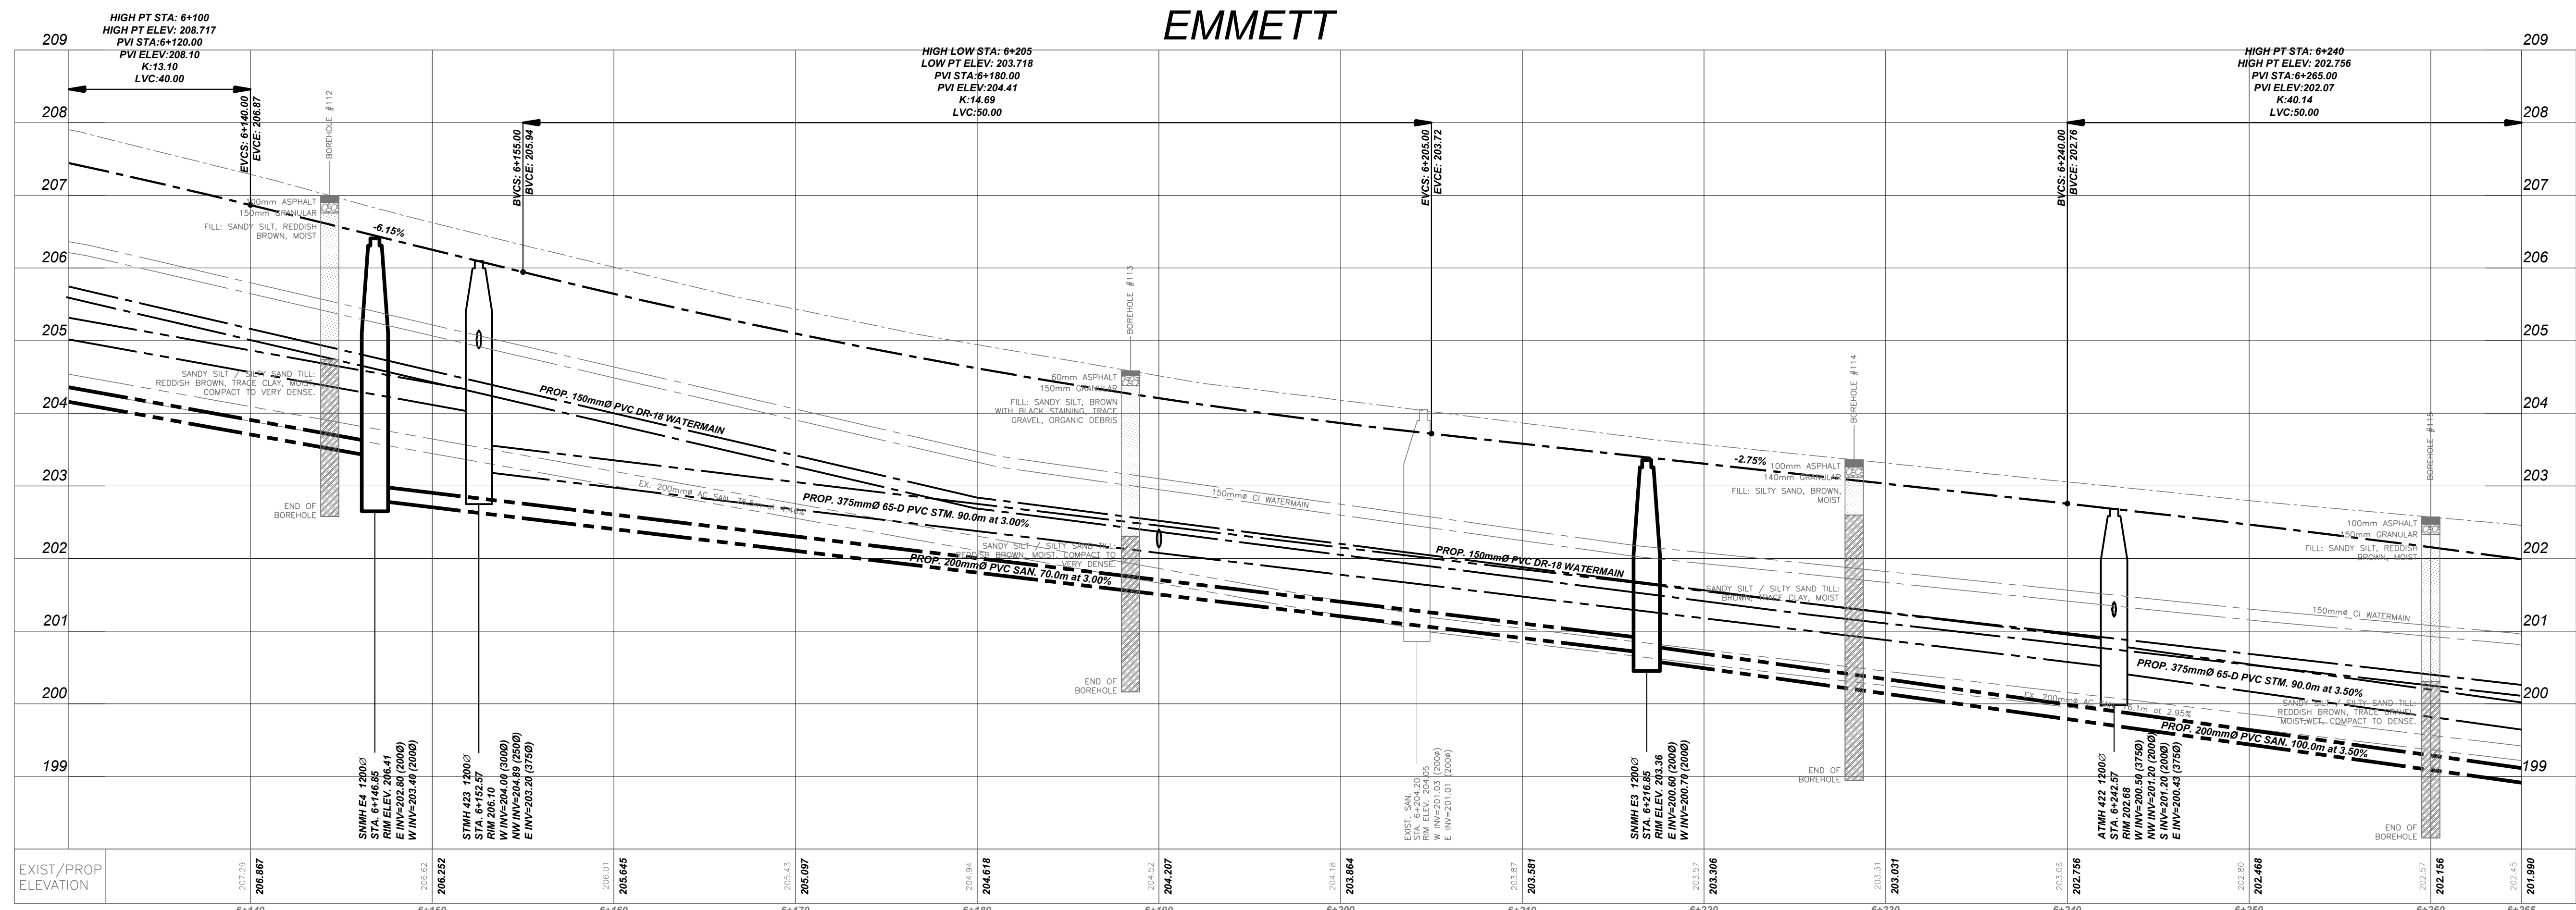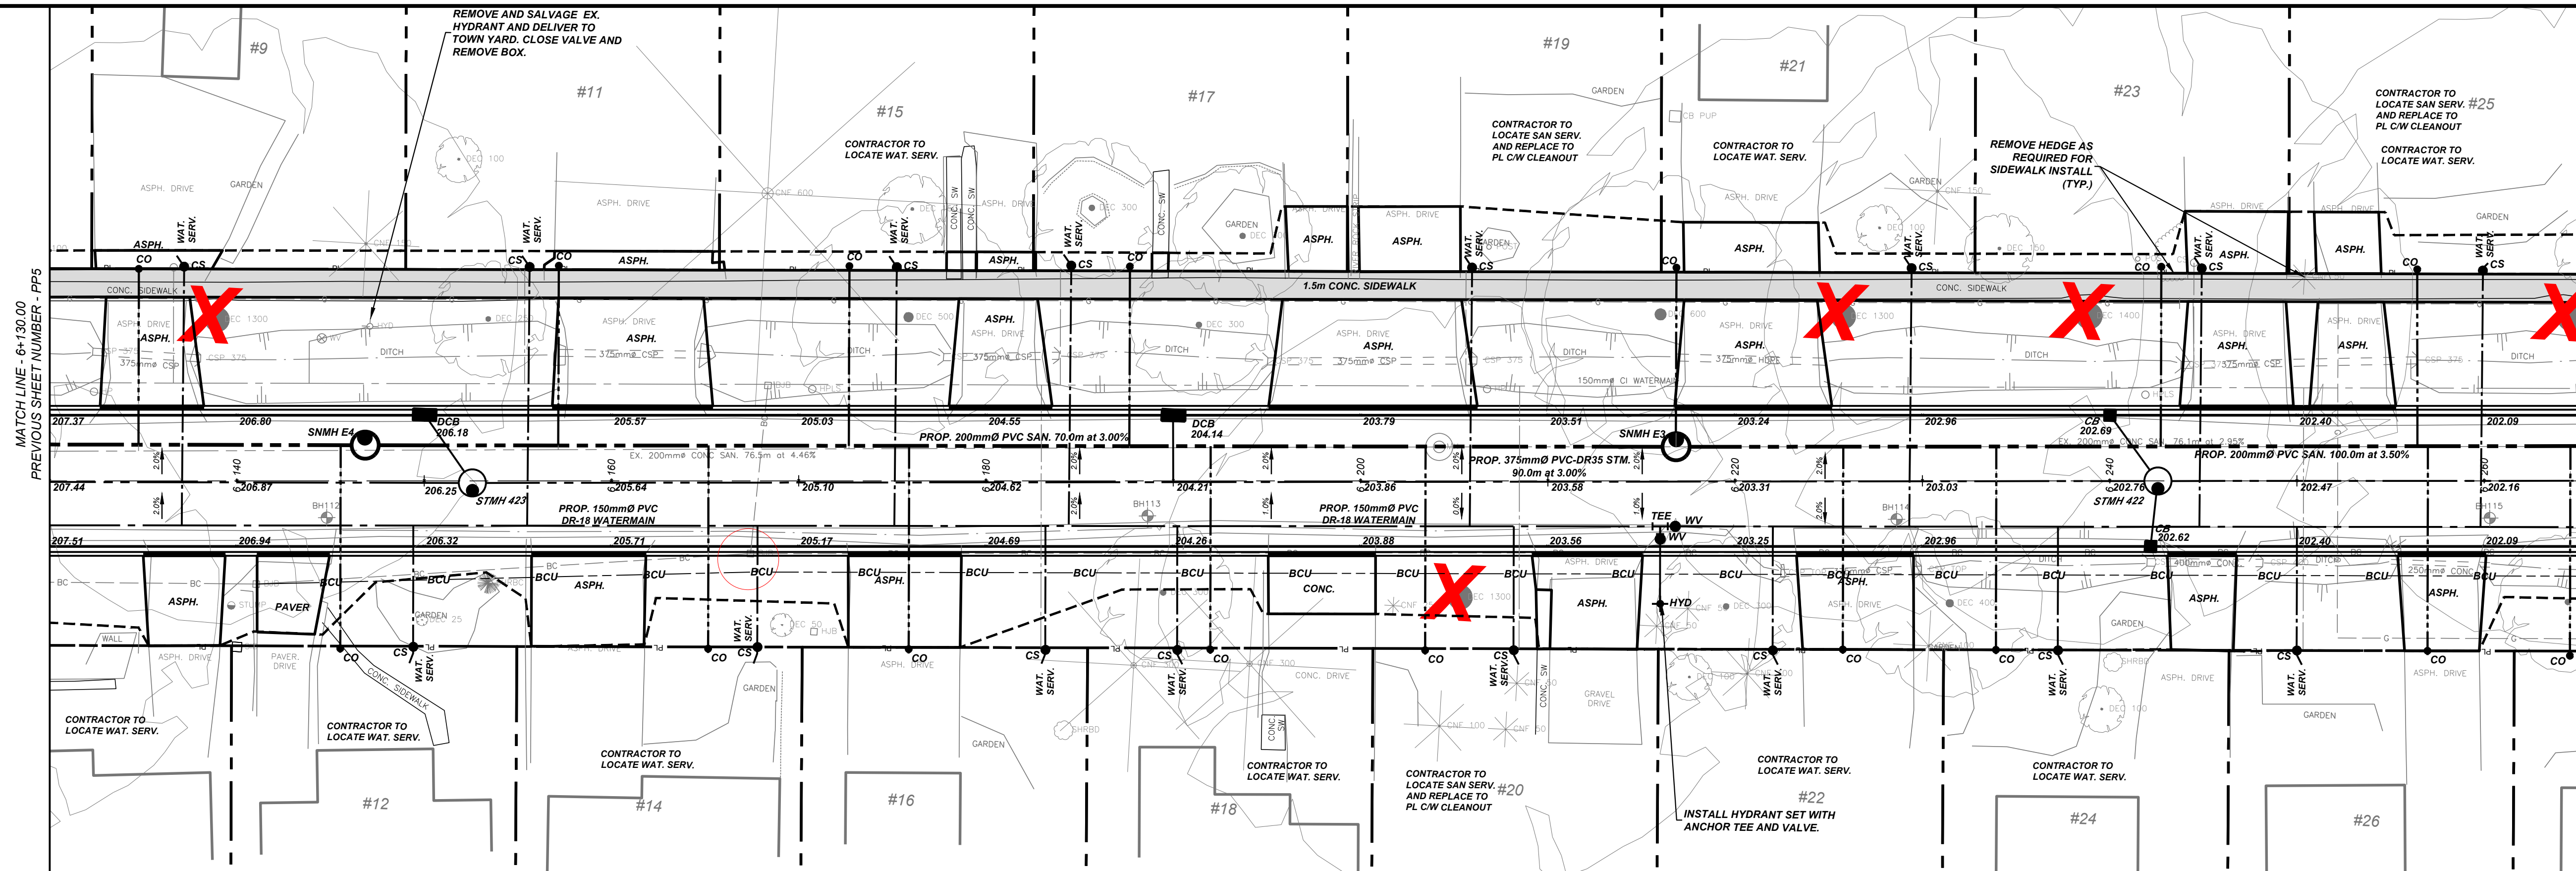

			NOTES/LEGEND			DRAFTING TP	 JERRY T. HOWE ENGINEERING LTD. CONSULTING ENGINEERS 98 Church Street St. Catharines, Ontario (905) 688-6550	 Pelham NIAGARA	2026-PW-?? <u>COLLEGE ST. AND EMMETT ST.</u> ROAD RECONSTRUCTION FROM PELHAM ROAD TO STATION STREET TOWN OF PELHAM PLAN PROFILE	CONSULTANT FILE No. 26-004	
			DESIGN JJ/TP	DATE SEPT, 2026							
			CHECKED BY J.JAEGER	SCALE HOR 1:200 VER: 1:50							
						APPROVED BY			REF. No. 2026-PW-??		
2 ISSUED FOR PIC			SEPT/2026	TP	1. THE POSITION OF POLE LINES, CONDUITS, WATERMAINS, SEWER AND OTHER UNDERGROUND UTILITIES AND STRUCTURES IS NOT NECESSARILY SHOWN ON THE CONTRACT DRAWINGS AND, WHERE SHOWN, THE ACCURACY OF THE POSITION OF SUCH UTILITIES AND STRUCTURES IS NOT GUARANTEED BEFORE STARTING WORK. THE CONTRACTOR SHALL INFORM HIMSELF OF THE EXACT LOCATION OF ALL SUCH UTILITIES AND STRUCTURES AND SHALL ASSUME ALL LIABILITY FOR DAMAGE TO THEM. 2. PROPERTY LINES WERE PLOTTED USING REGIONAL OR MUNICIPAL TERANET AND BARS LOCATED IN THE FIELD. TO VERIFY THE ACCURACY OF THESE PROPERTY LINES, A LEGAL SURVEY SHOULD BE PERFORMED PRIOR TO CONSTRUCTION. 3. THIS DRAWING IS FOR ILLUSTRATIVE PURPOSES ONLY. JERRY T. HOWE ENGINEERING LTD. ASSUMES NO LIABILITY FOR USE IN ANY OTHER WAY. CAD FILES OF THIS DRAWING ARE NOT CERTIFIED BY THE ENGINEER FOR USE BY OTHERS. USERS OF THESE CAD FILES ASSUME ALL RISK AND RESPONSIBILITY FOR VERIFYING THE CORRECTNESS OF ALL INFORMATION FOR ANY USE. CONTROL POINTS (NA0 83 CSRS): 1 ##### 2 ##### 3 #####						
1 ISSUED FOR REVIEW			JULY/26	TP							
NO. REVISION			DATE	INIT.							
											REV. 2

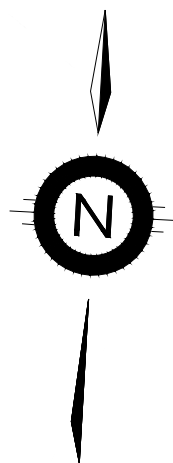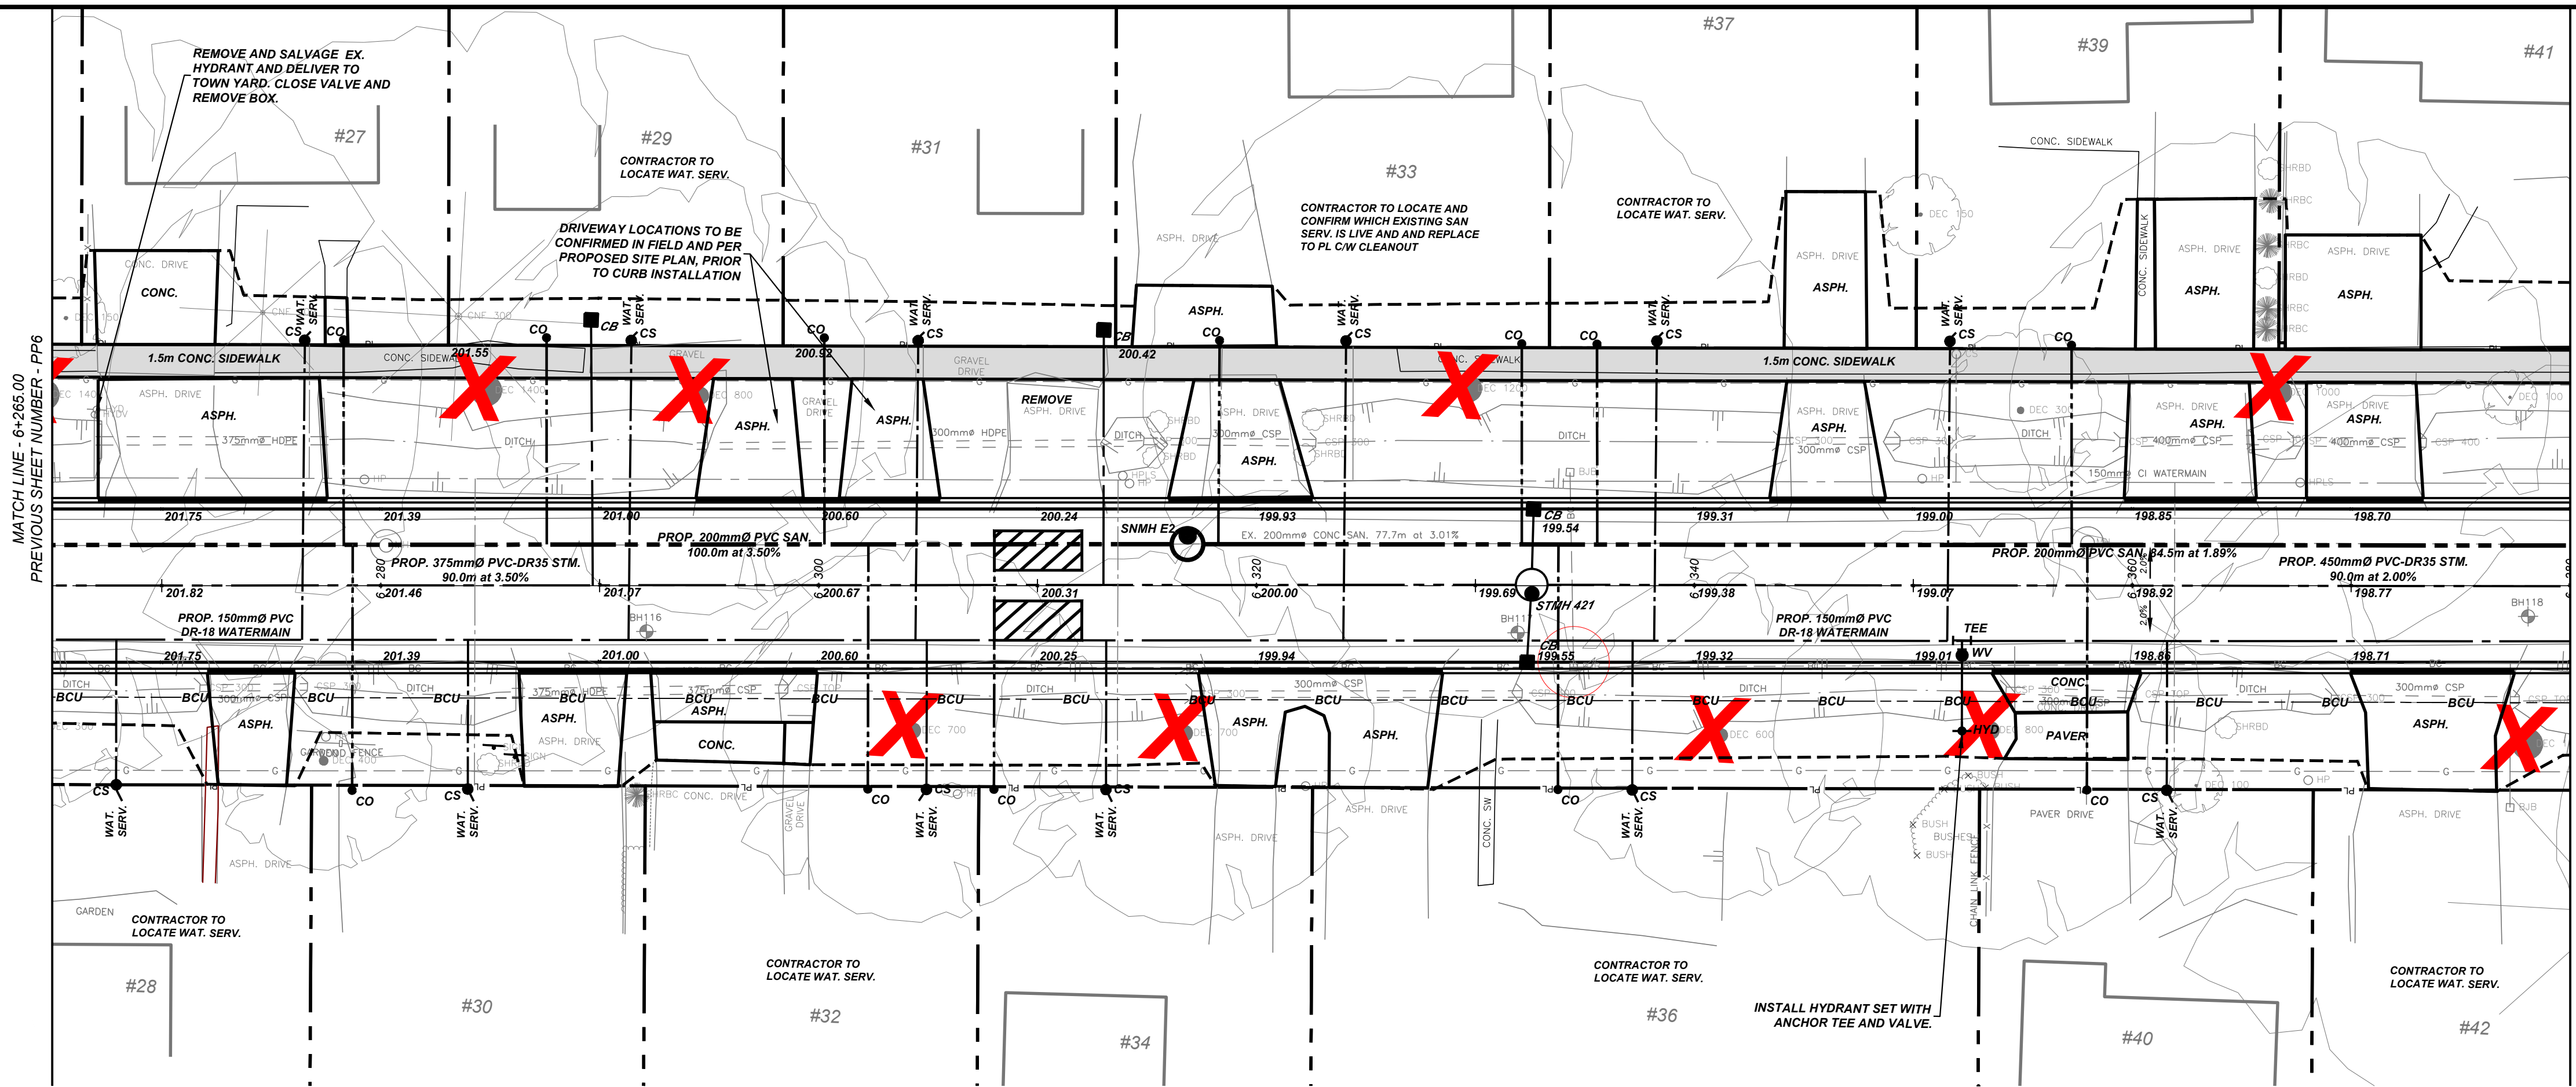

EMMETT

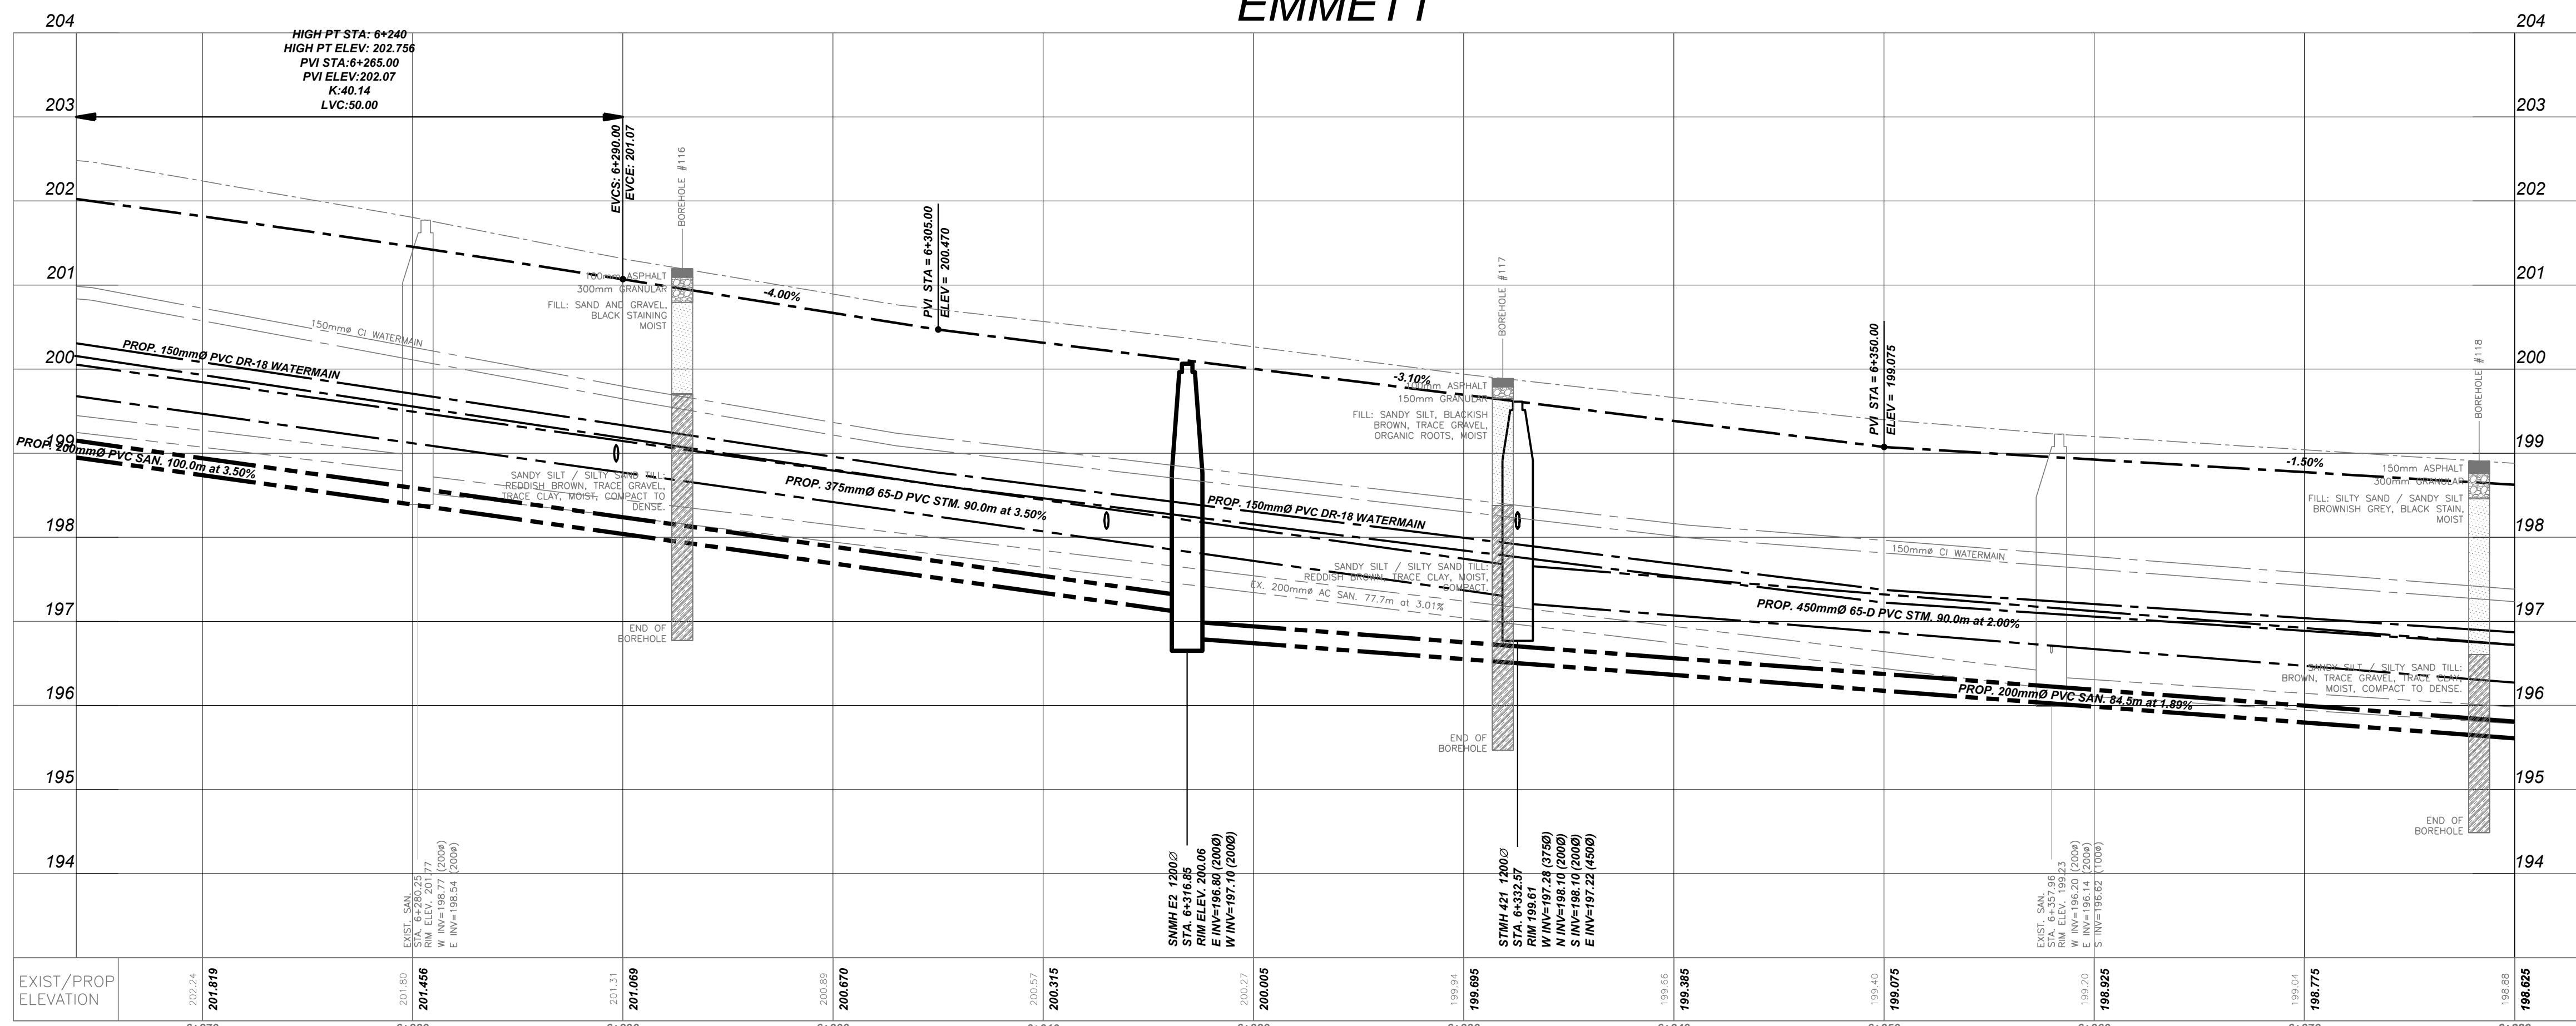



NOTES/LEGEND		2026-PW-??		CONSULTANT FILE No. 26-004	
1 THE POSITION OF POLE LINES, CONDUITS, WATERMAINS, SEWER AND OTHER UNDERGROUND UTILITIES AND STRUCTURES IS NOT NECESSARILY SHOWN ON THE CONTRACT DRAWINGS AND, WHERE SHOWN, THE ACCURACY OF THE POSITION OF SUCH UTILITIES AND STRUCTURES IS NOT GUARANTEED BEFORE STARTING WORK. THE CONTRACTOR SHALL INFORM HIMSELF OF THE EXACT LOCATION OF ALL SUCH UTILITIES AND STRUCTURES AND SHALL ASSUME ALL LIABILITY FOR DAMAGE TO THEM.		DATE: SEPT, 2026		DATE: SEPT, 2026	
2 PROPERTY LINES WERE PLOTTED USING REGIONAL OR MUNICIPAL TERANET AND BARS LOCATED IN THE FIELD. TO VERIFY THE ACCURACY OF THESE PROPERTY LINES, A LEGAL SURVEY SHOULD BE PERFORMED PRIOR TO CONSTRUCTION.		SCALE: HOR 1:200		SCALE: HOR 1:200	
3 THIS DRAWING IS FOR ILLUSTRATIVE PURPOSES ONLY. KERRY T. HONE ENGINEERING LTD. ASSUMES NO LIABILITY FOR USE IN ANY OTHER WAY. CAD FILES OF THIS DRAWING ARE NOT CERTIFIED BY THE ENGINEER FOR USE BY OTHERS. USERS OF THESE CAD FILES ASSUME ALL RISK AND RESPONSIBILITY FOR VERIFYING THE CORRECTNESS OF ALL INFORMATION FOR ANY USE.		VER: 1:50		VER: 1:50	
CONTROL POINTS (NAO 83 CRS):		REF. No. 2026-PW-??		REF. No. 2026-PW-??	
1 ###		DWG No.		DWG No.	
2 ###		REV.		REV.	
3 ###		26-004 - PP7		26-004 - PP7	
NO.					

ISSUED FOR PIC		SEPT/2026		TP	
ISSUED FOR REVIEW		JULY/26		TP	
REVISION		DATE		INIT.	
2					
1					

DRAFTING		KERRY T. HONE ENGINEERING LTD.		CONSULTING ENGINEERS	
DESIGN		98 Church Street		98 Church Street	
JJ/TP		S. Catherine, Ontario		S. Catherine, Ontario	
CHECKED BY		(905) 888-6550		(905) 888-6550	
J.JAEGER					
APPROVED BY					

Pelham		NIAGARA	
---------------	--	----------------	--


2026-PW-??		COLLEGE ST. AND EMMETT ST.		ROAD RECONSTRUCTION	
		FROM PELHAM ROAD TO STATION STREET		TOWN OF PELHAM	
		PLAN PROFILE			

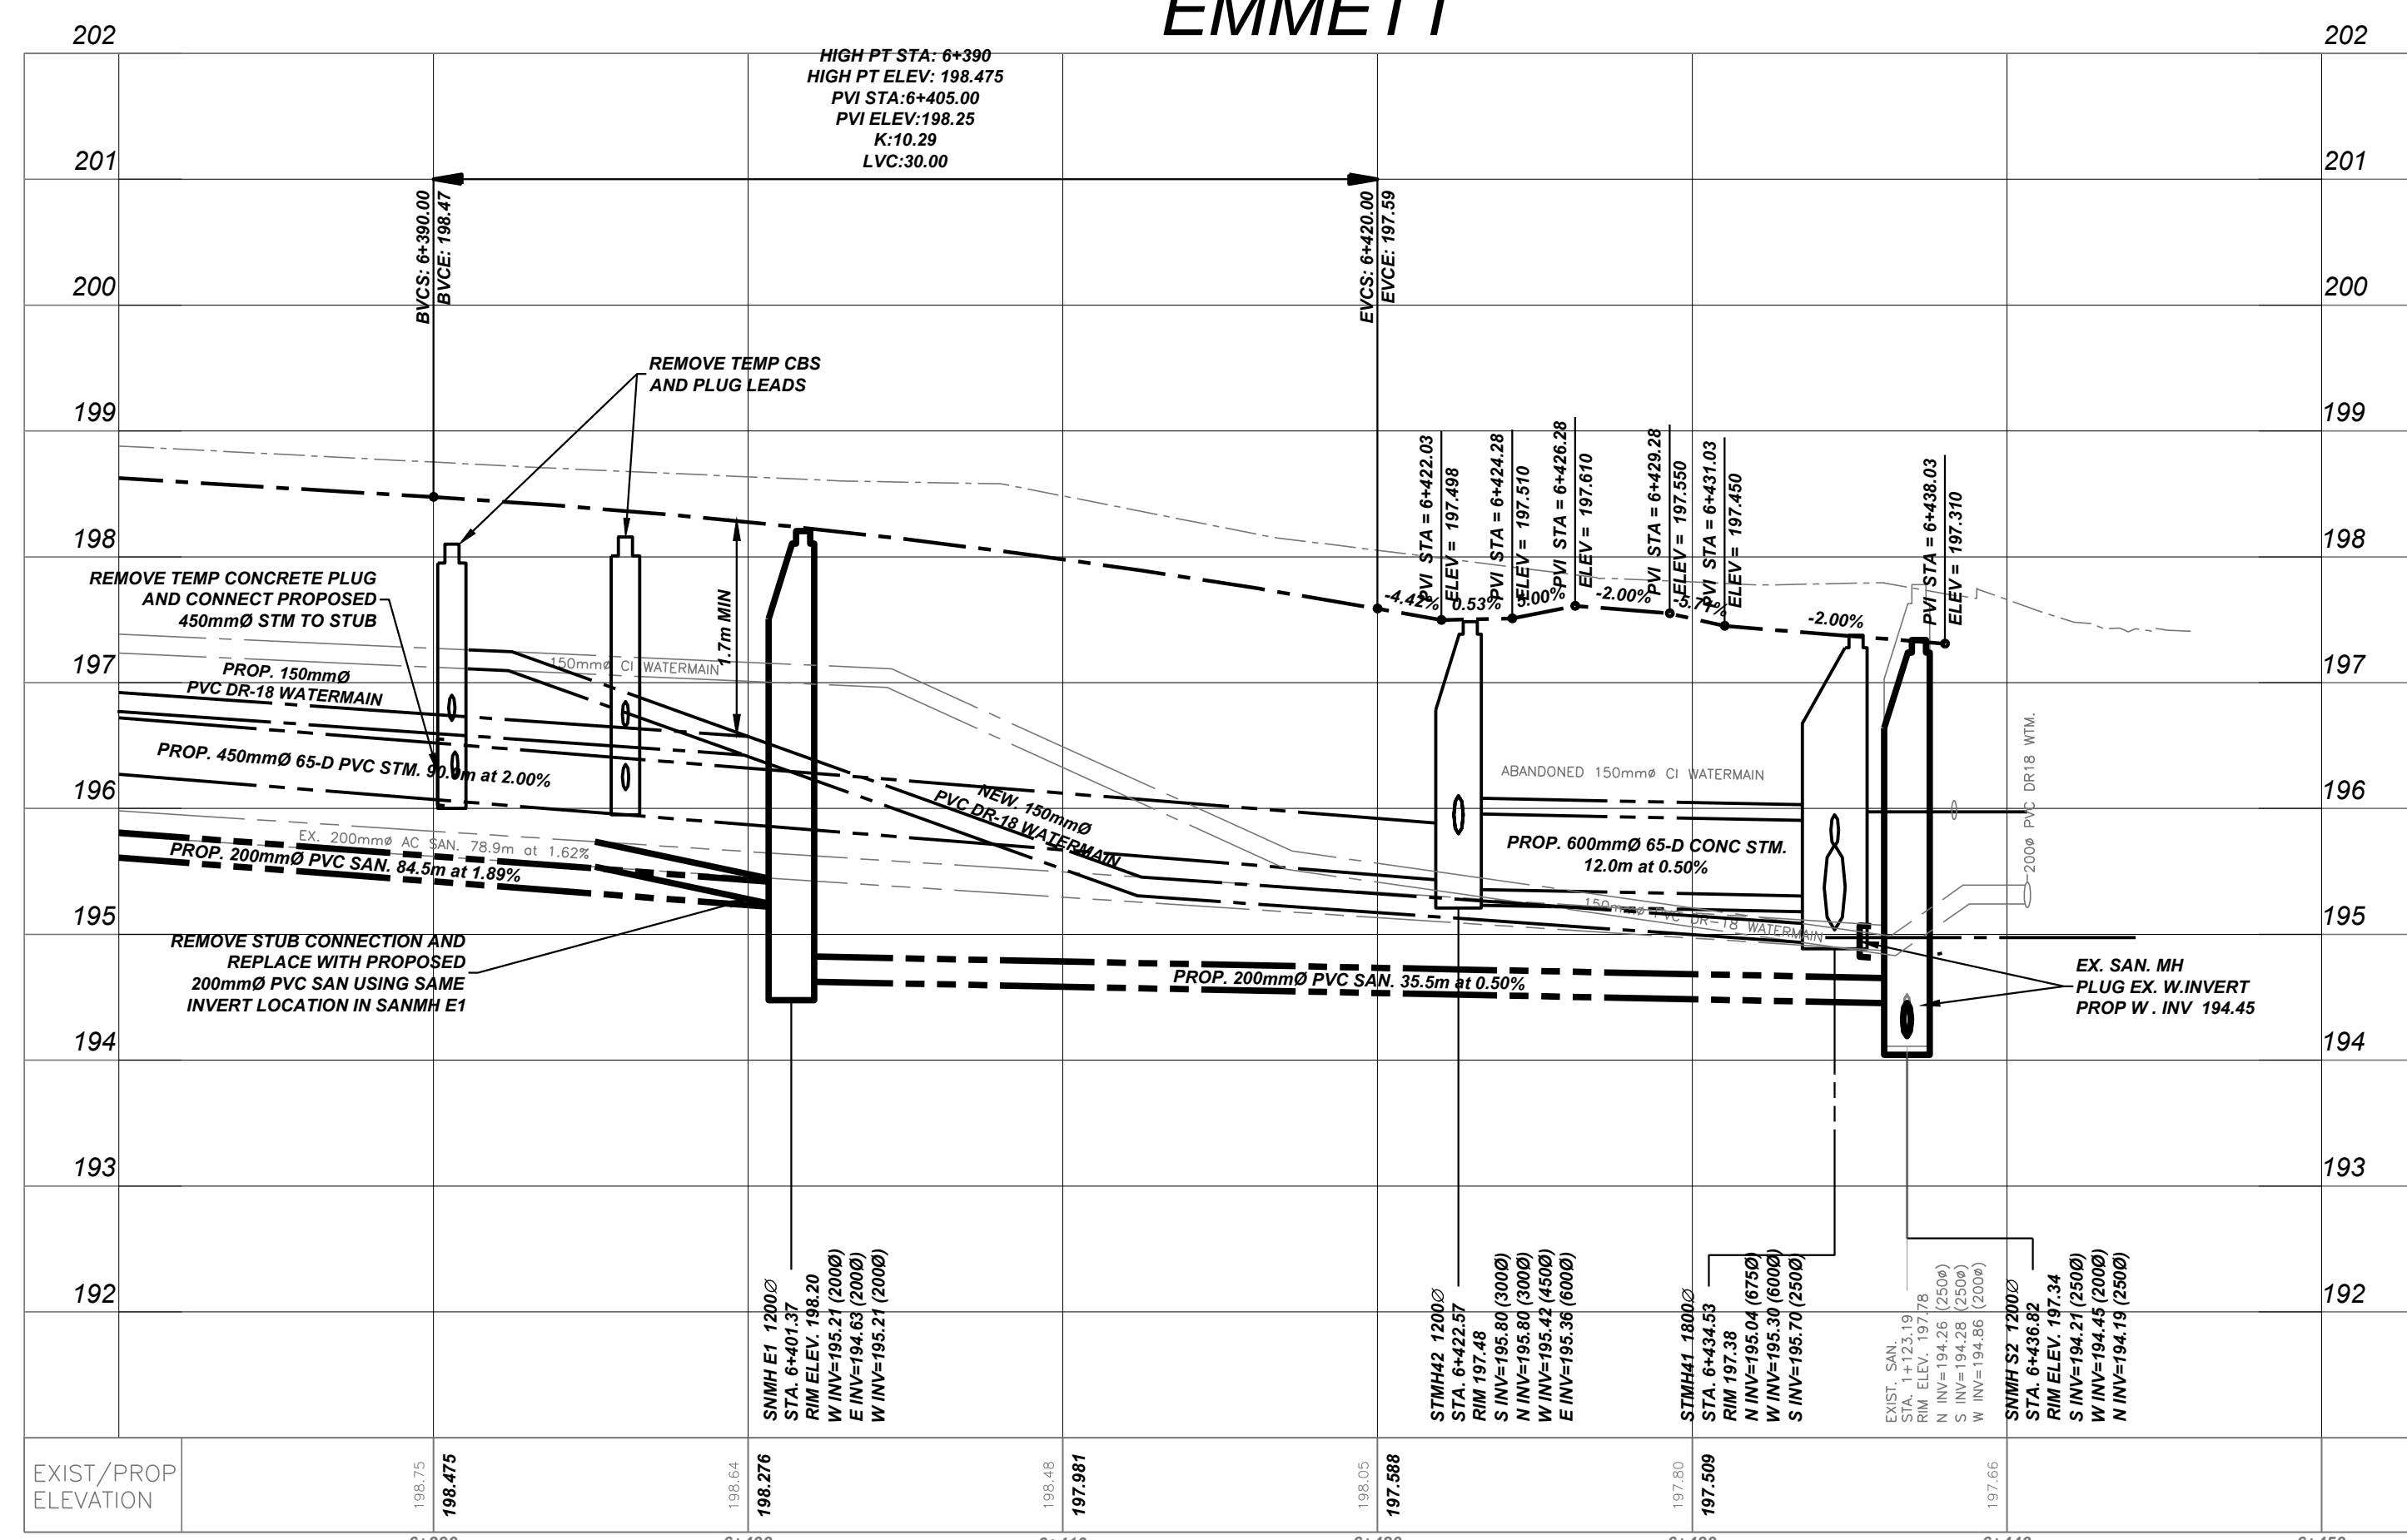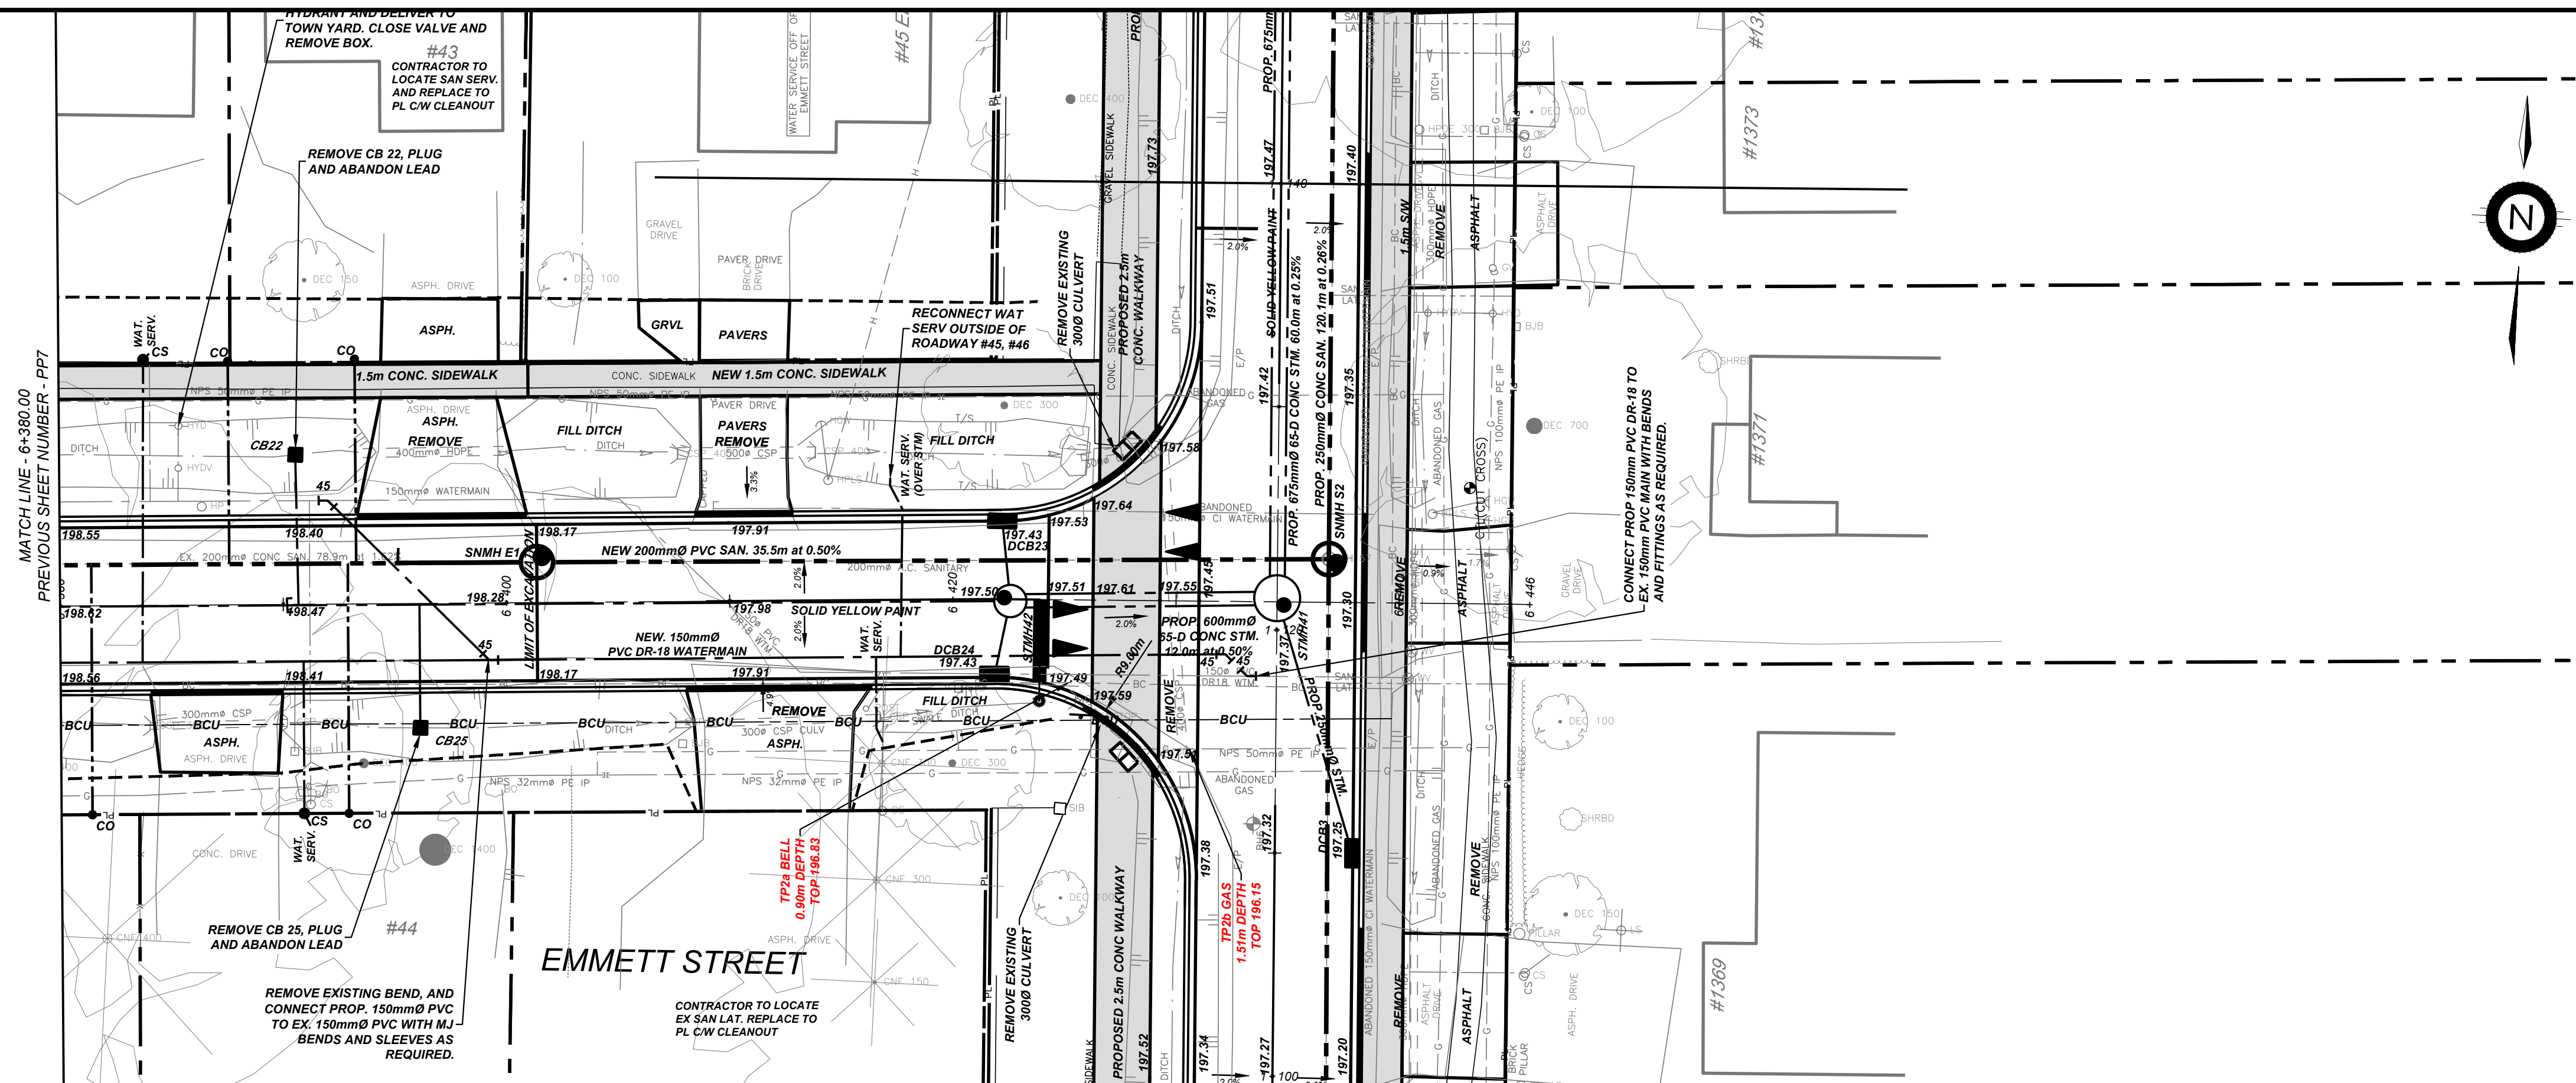

---	---	---
---	---	---
---	---	---
---	---	---
---	---	---
---	---	---
---	---	---
---	---	---
2	ISSUED FOR PIC	SEPT/2026
1	ISSUED FOR REVIEW	JULY/26
NO.	REVISION	DATE


DRAFTING	TP
DESIGN	JJ/TP
CHECKED BY	J.JAEGER
APPROVED BY	

KERRY T. HOWE ENGINEERING LTD.
CONSULTING ENGINEERS
98 Church Street
St. Catharines, Ontario
(905) 688-6550

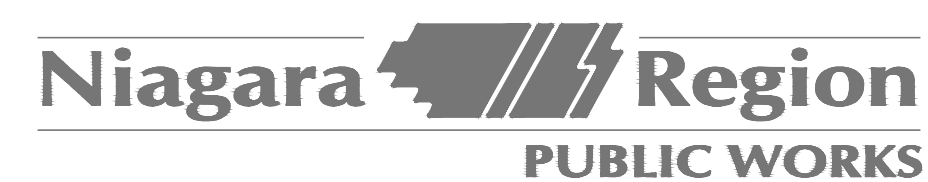

2026-PW-??
COLLEGE ST. AND EMMETT ST.
ROAD RECONSTRUCTION
FROM PELHAM ROAD TO STATION STREET
TOWN OF PELHAM
PLAN PROFILE

CONSULTANT FILE No. 26-004	
DATE	SEPT, 2026
SCALE	HOR 1:200 VER: 1:50
REF. No. 2026-PW-??	
DWG No. 26-004 - PP8	REV. 2

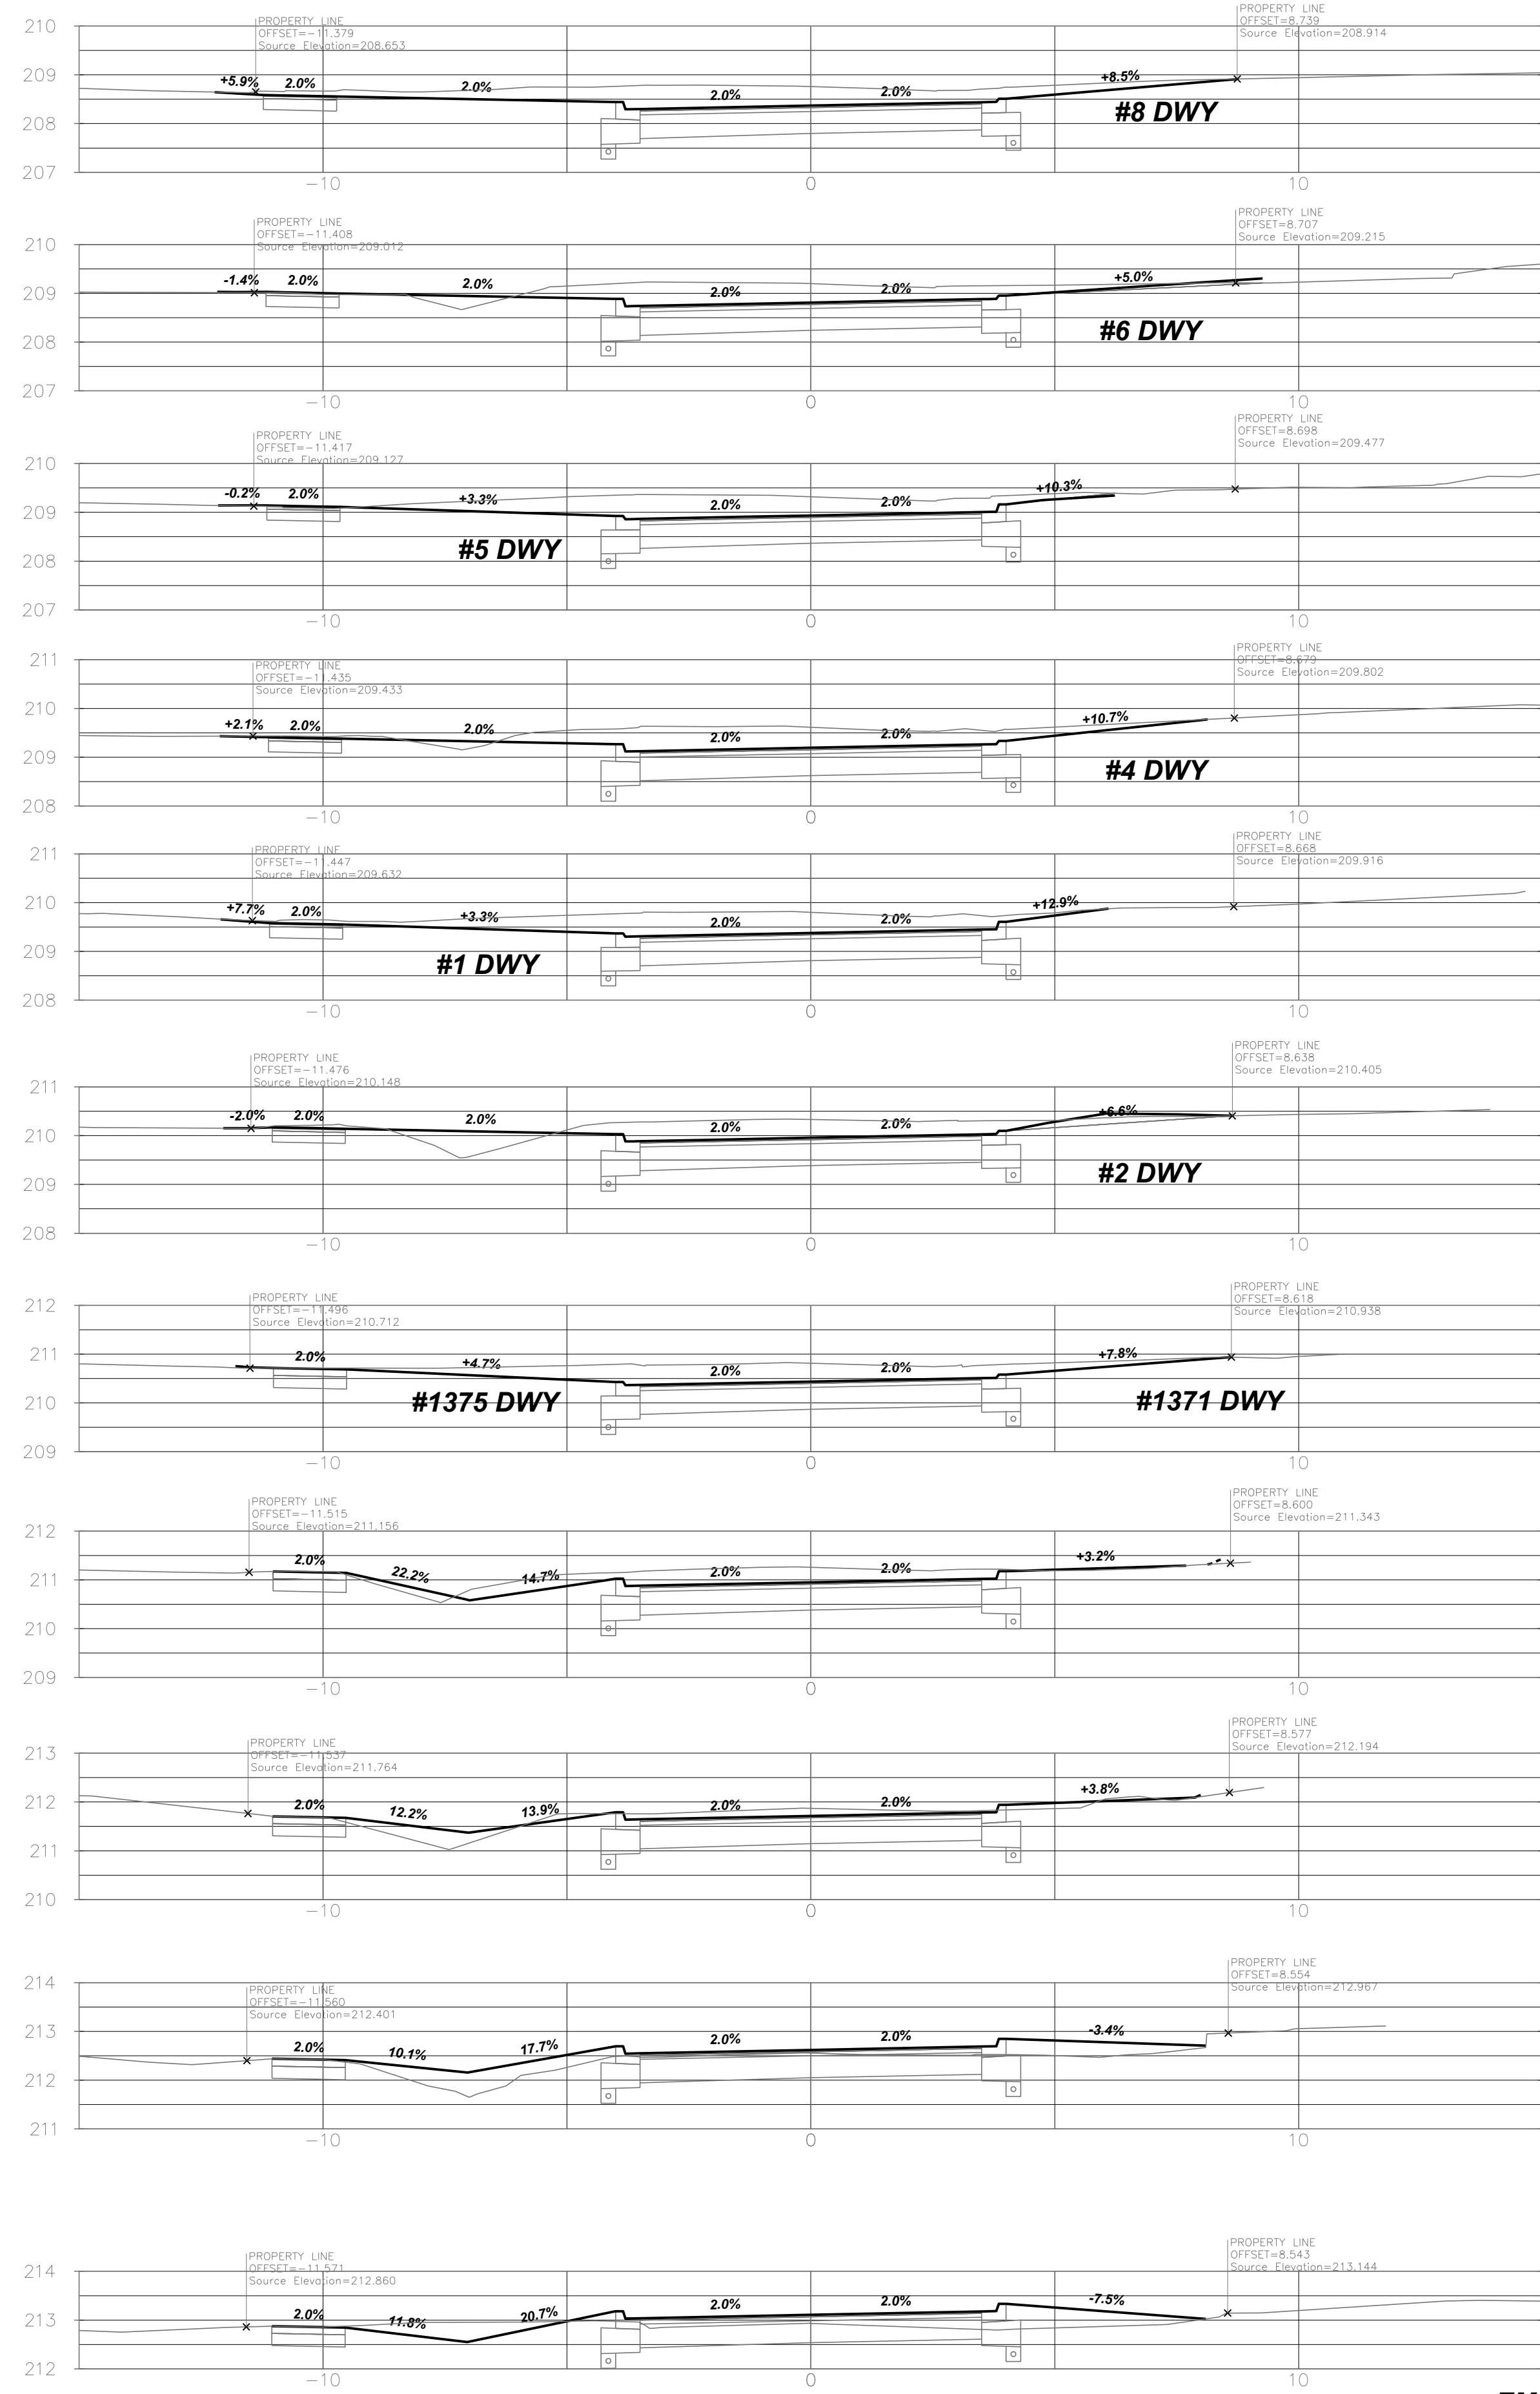

6+110

6+097

6+093

6+085

6+080

6+067

6+058


6+050

6+040

6+030

6+025

EMMETT STREET CROSS SECTIONS

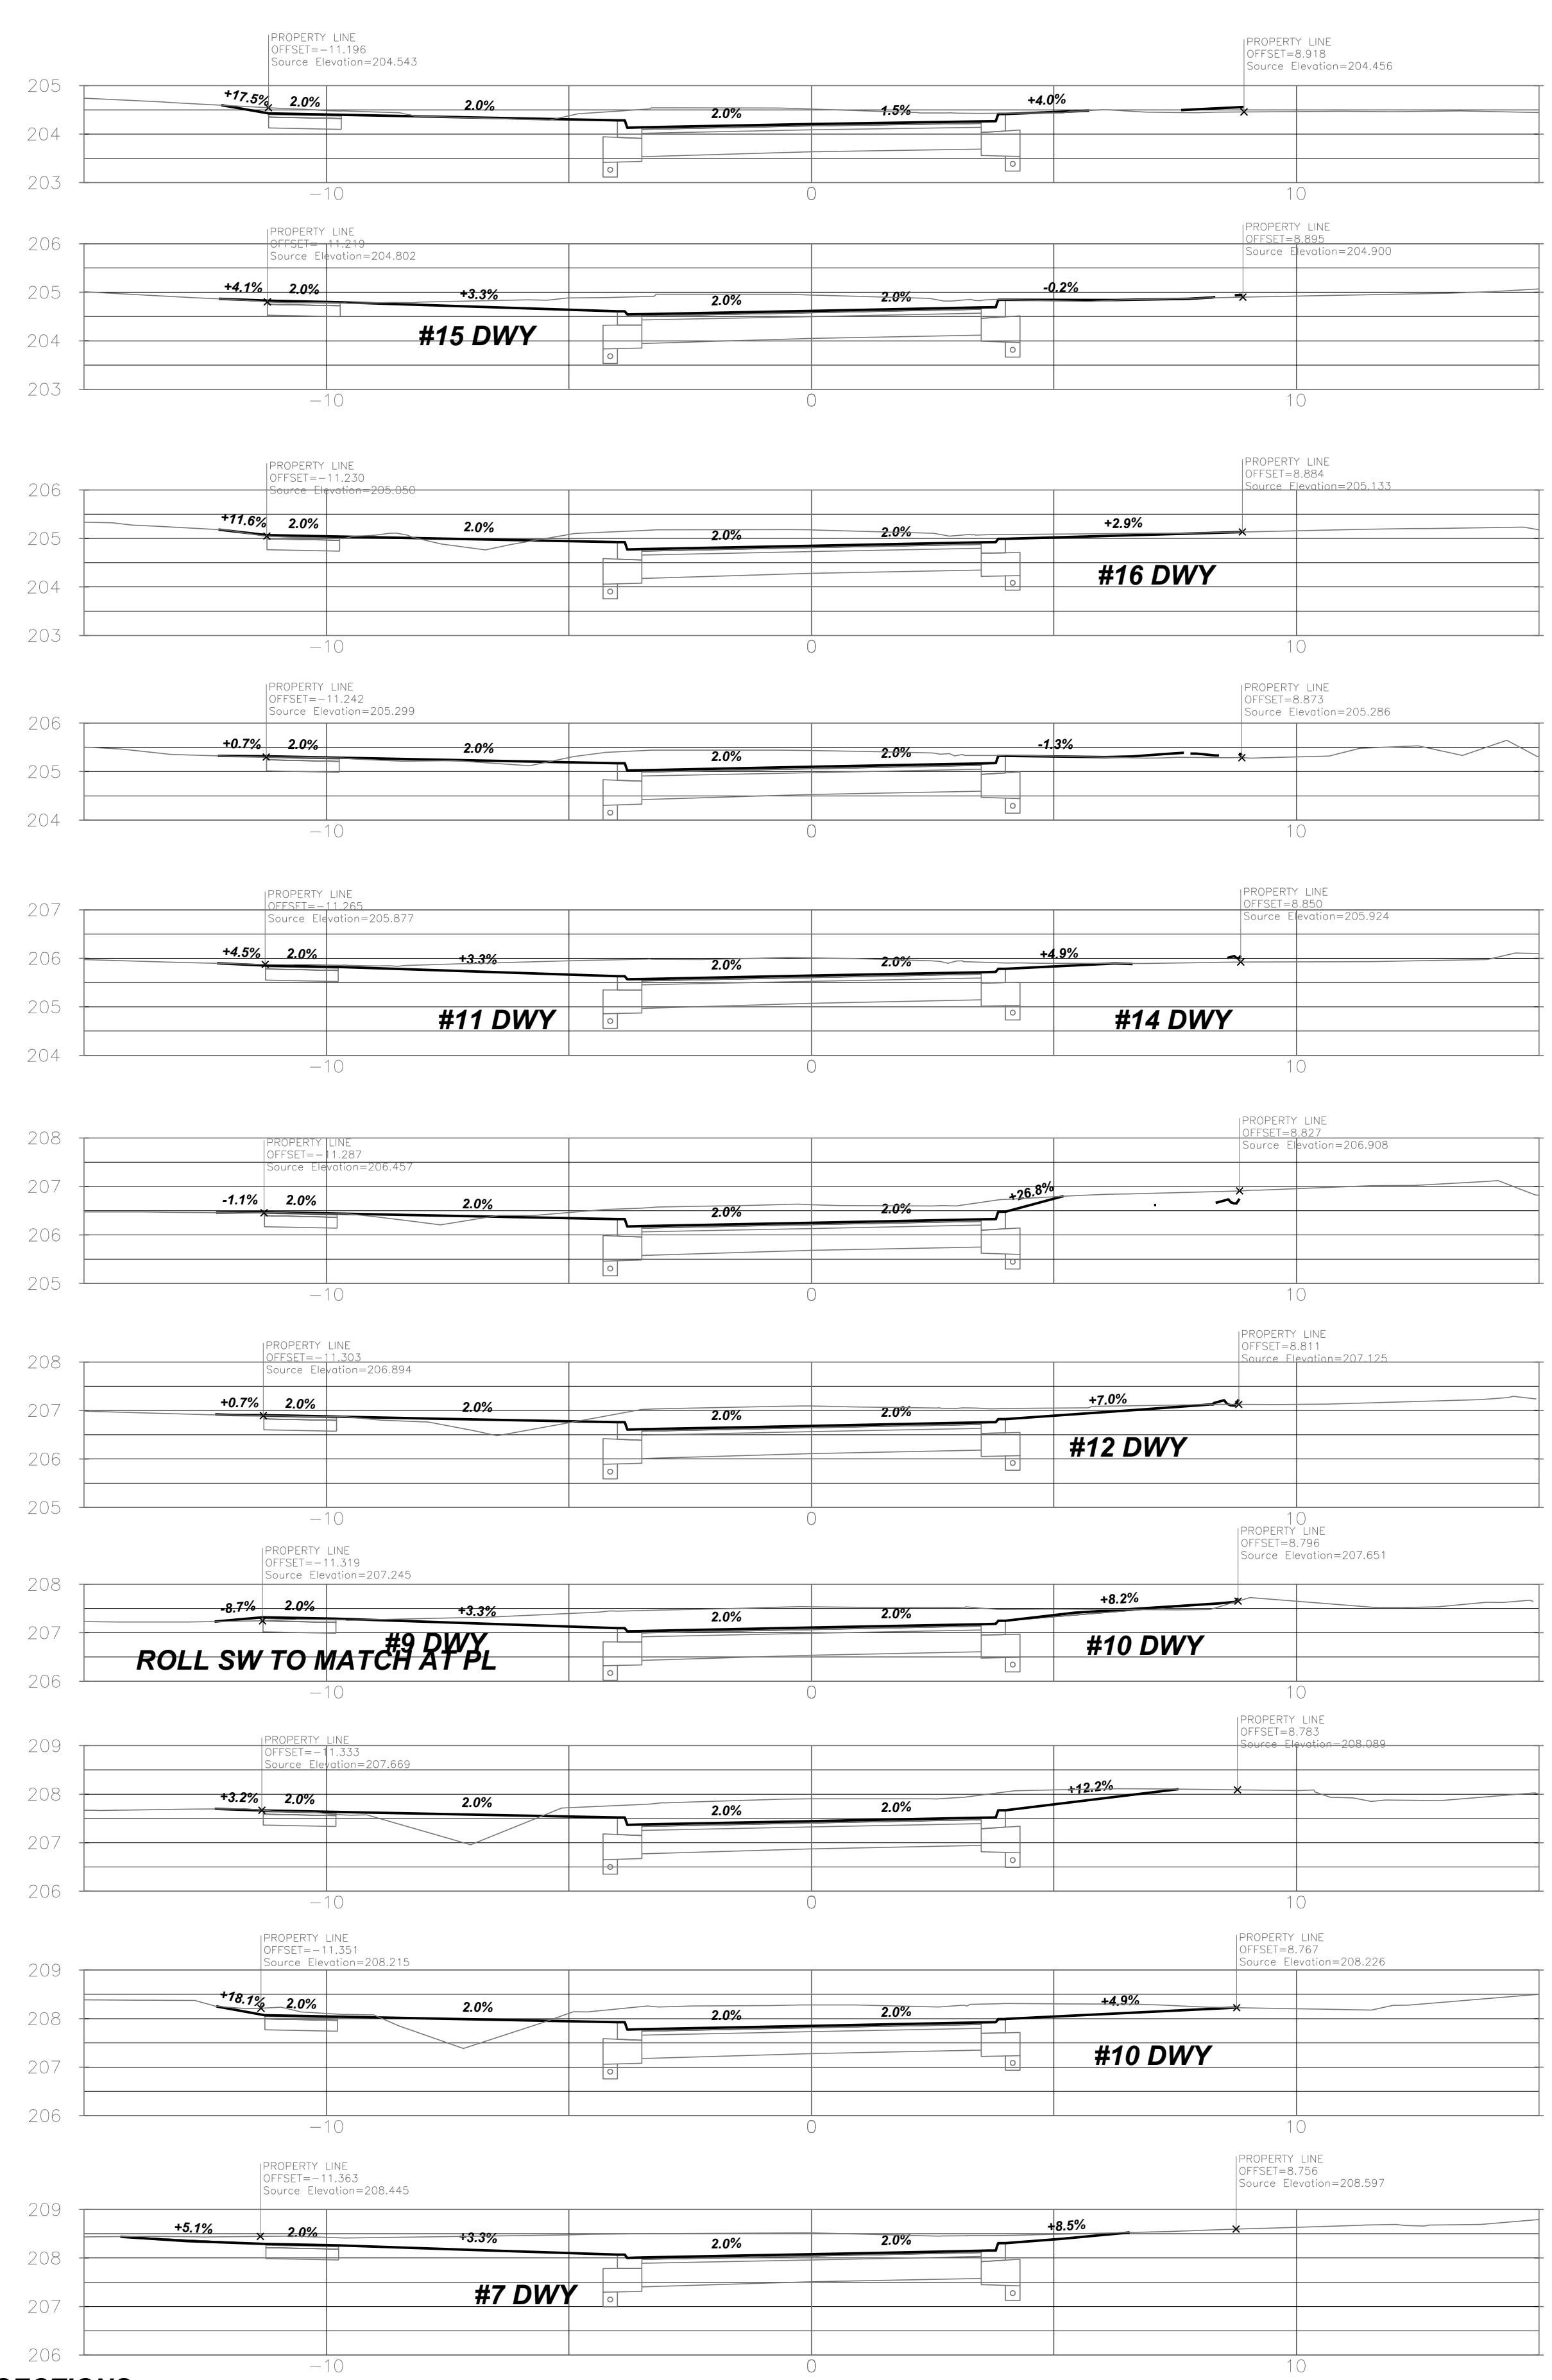

6+190

6+180

6+175

6+170

6+160

6+150

6+143


6+136

6+130


6+122

6+117



2 1 NO.		ISSUED FOR PIC ISSUED FOR REVIEW REVISION		SEPT/2026 JULY/26 DATE		TP INTI		NOTES/LEGEND 1 THE POSITION OF POLE LINES, CONDUITS, WATERMANS, SEWER AND OTHER UNDERGROUND UTILITIES AND STRUCTURES IS NOT NECESSARILY SHOWN ON THE CONTRACT DRAWINGS AND, WHERE SHOWN, THE ACCURACY OF THE POSITION OF SUCH UTILITIES AND STRUCTURES IS NOT GUARANTEED. BEFORE STARTING WORK, THE CONTRACTOR SHALL INFORM HIMSELF OF THE EXACT LOCATION OF ALL SUCH UTILITIES AND STRUCTURES AND SHALL ASSUME ALL LIABILITY FOR DAMAGE TO THEM. SHOULD BE PERFORMED PRIOR TO CONSTRUCTION. 2 THIS DRAWING IS FOR ILLUSTRATIVE PURPOSES ONLY. KERRY T. HOWE ENGINEERING LTD. ASSUMES NO LIABILITY FOR USE IN ANY OTHER WAY. CAD FILES OF THIS DRAWING ARE NOT CERTIFIED BY THE ENGINEER FOR USE BY OTHERS. USERS OF THESE CAD FILES ASSUME ALL RISK AND RESPONSIBILITY FOR VERIFYING THE CORRECTNESS OF ALL INFORMATION FOR ANY USE. BENCHMARK SIB AT THE SOUTH EAST CORNER OF STATION ST. & REGIONAL ROAD 20. ELEVATION 196.917 NORTHING 4767489.225 EASTING 640071.017 SIB ARE THE SOUTH WEST CORNER OF STATION ST. & EMMETT ST. ELEVATION 197.673 NORTHING 4767477.545 EASTING 640048.227 SIB ARE THE SOUTH WEST CORNER OF STATION ST. & ROBINSON ROAD. ELEVATION 197.383 NORTHING 4766787.726 EASTING 640078.210 IB SOUTHWEST CORNER #1443 STATION STREET ELEVATION 196.814 NORTHING 4767438.083 EASTING 640073.016		DRAFTING TP DESIGN JJ/TP CHECKED BY J.JAEGER APPROVED BY		KERRY T. HOWE ENGINEERING LTD. CONSULTING ENGINEERS 95 Church Street St. Catharines, Ontario (905) 688-6550				2026-PW-?? COLLEGE ST. AND EMMETT ST. ROAD RECONSTRUCTION FROM PELHAM ROAD TO STATION STREET TOWN OF PELHAM CROSS SECTIONS		CONSULTANT FILE No. 26-004 DATE SEPT, 2026 SCALE 1:100 REF. No. 2026-PW-?? DWG No. 26-004 - XS4 REV. 2	
---------------	--	---	--	------------------------------	--	------------	--	---	--	--	--	---	--	--	--	---	--	---	--

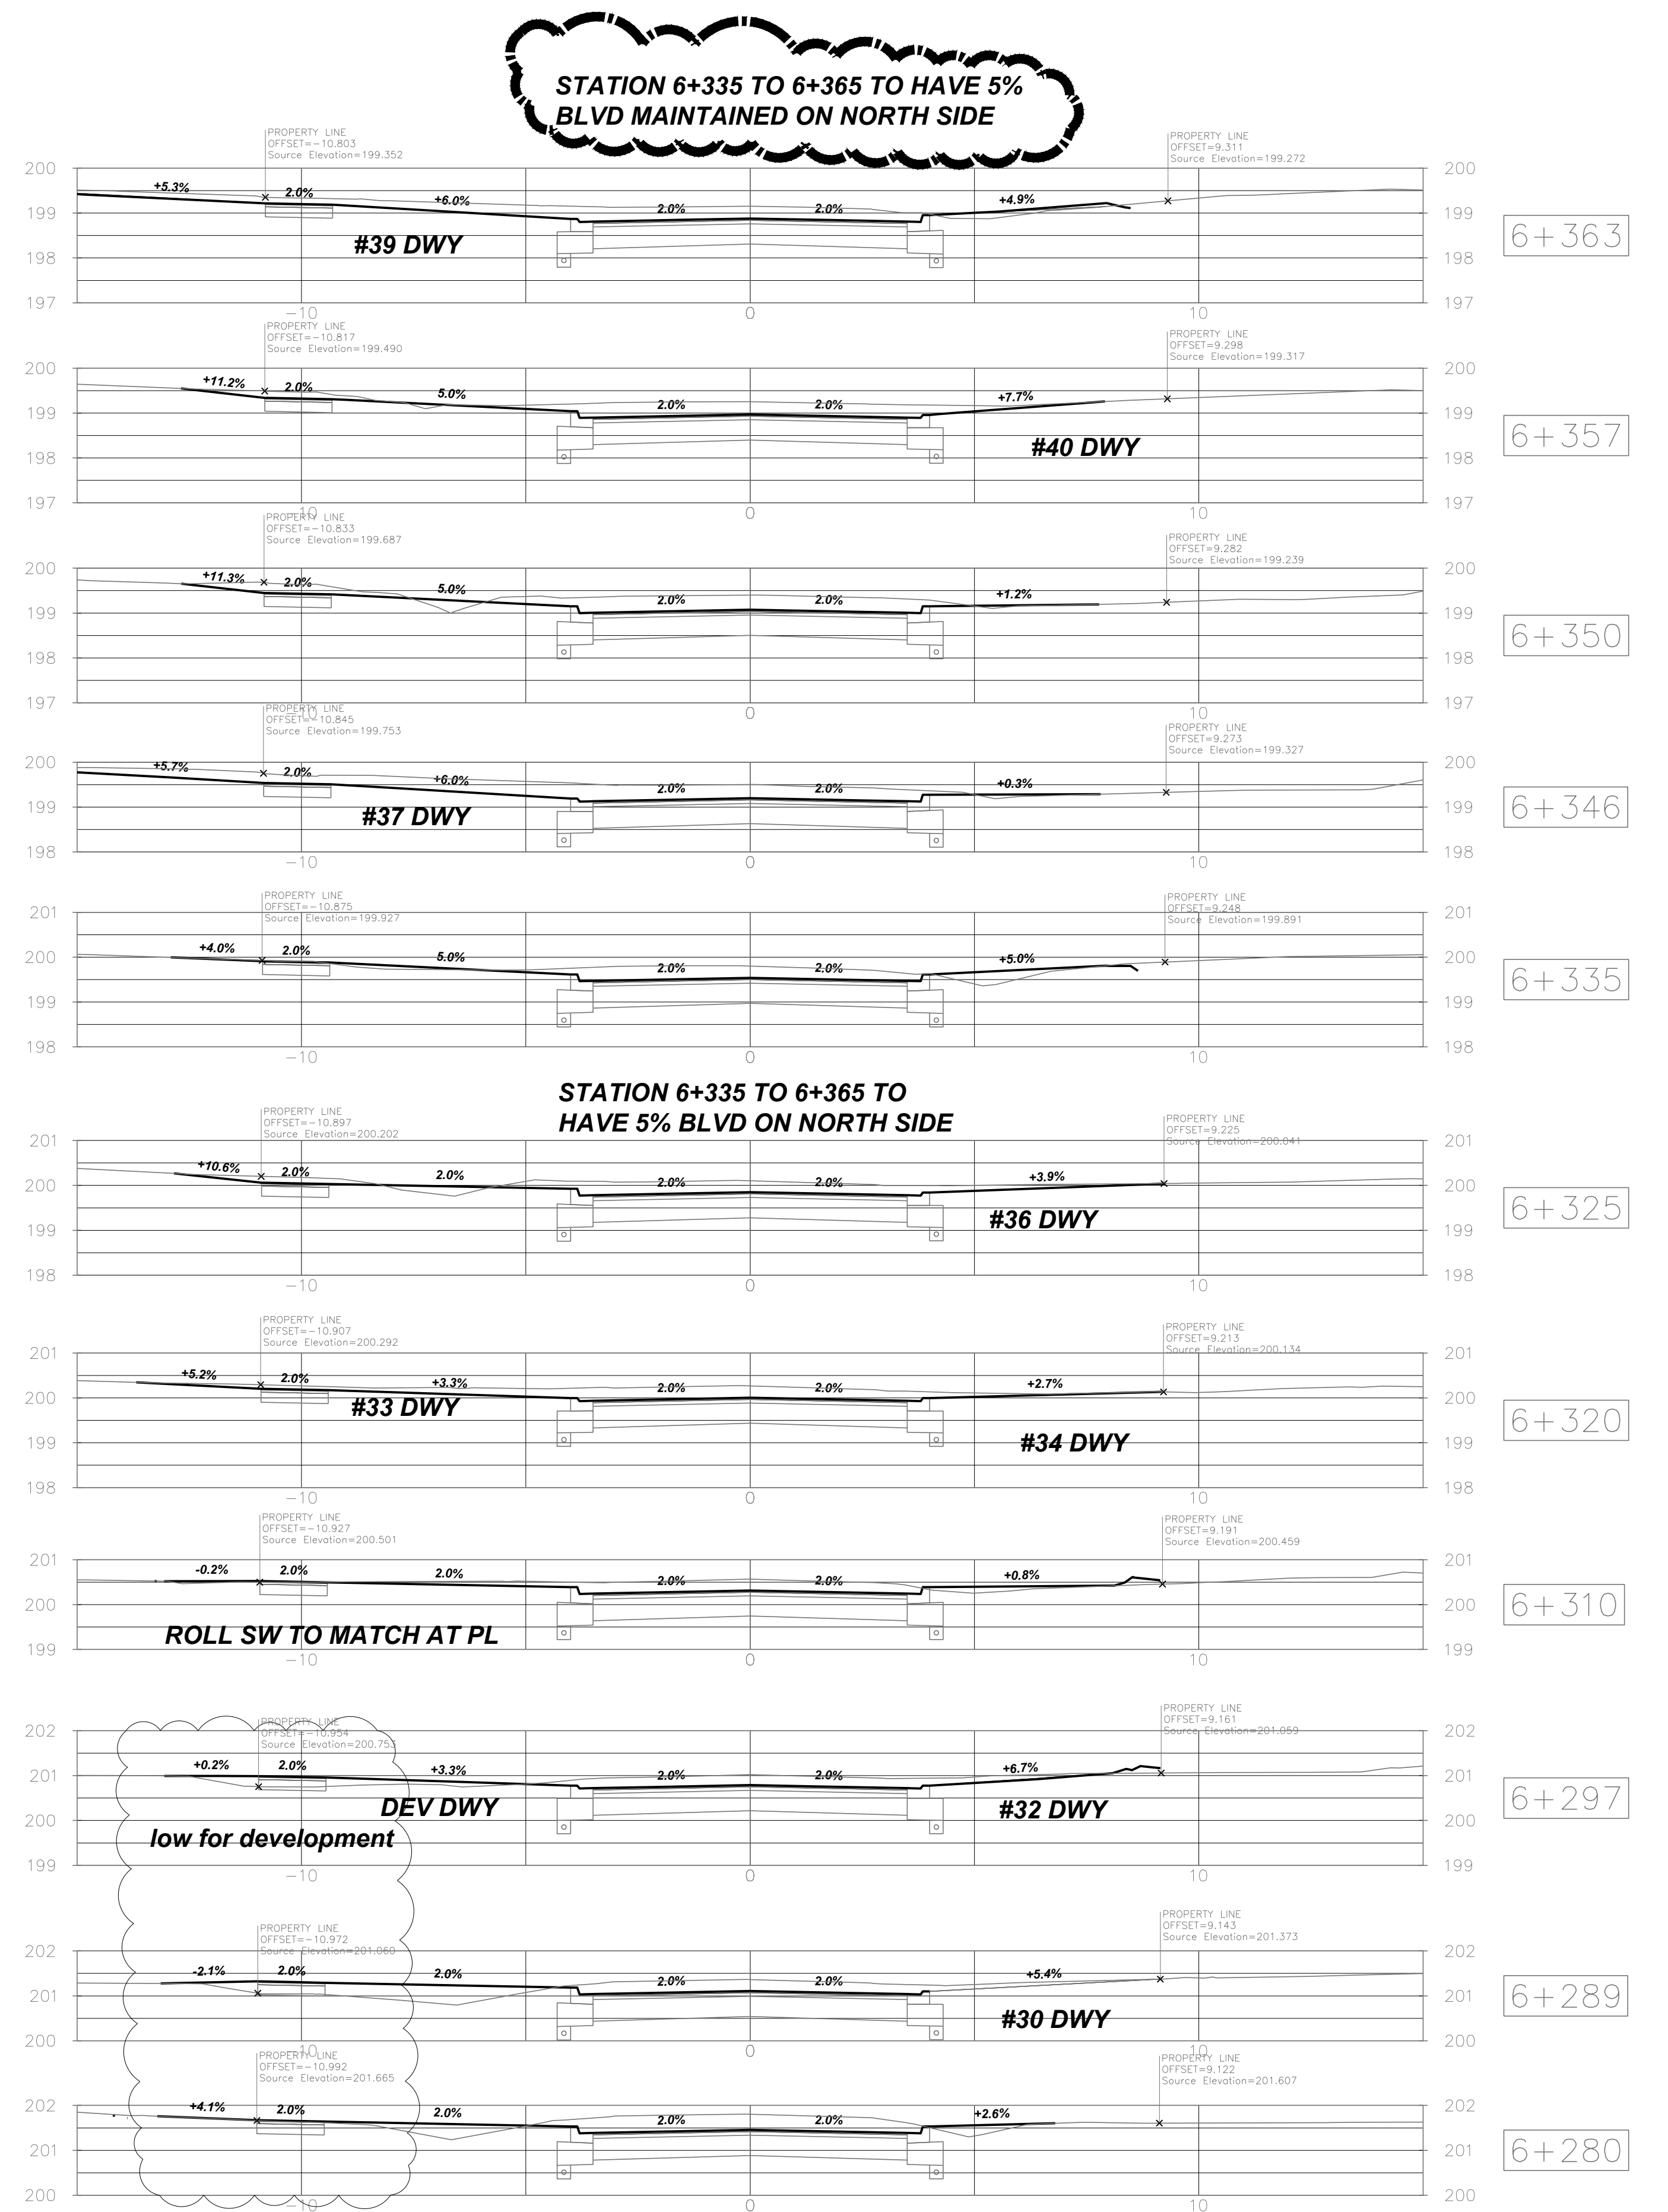

DRAWING FILE: C:\Users\tpitman\AppData\Local\Temp\AcPublish_22900\24-010 - Work.dwg PLOTTED: Sep 23, 2026 - 10:40am PLOTTED BY: tpitman

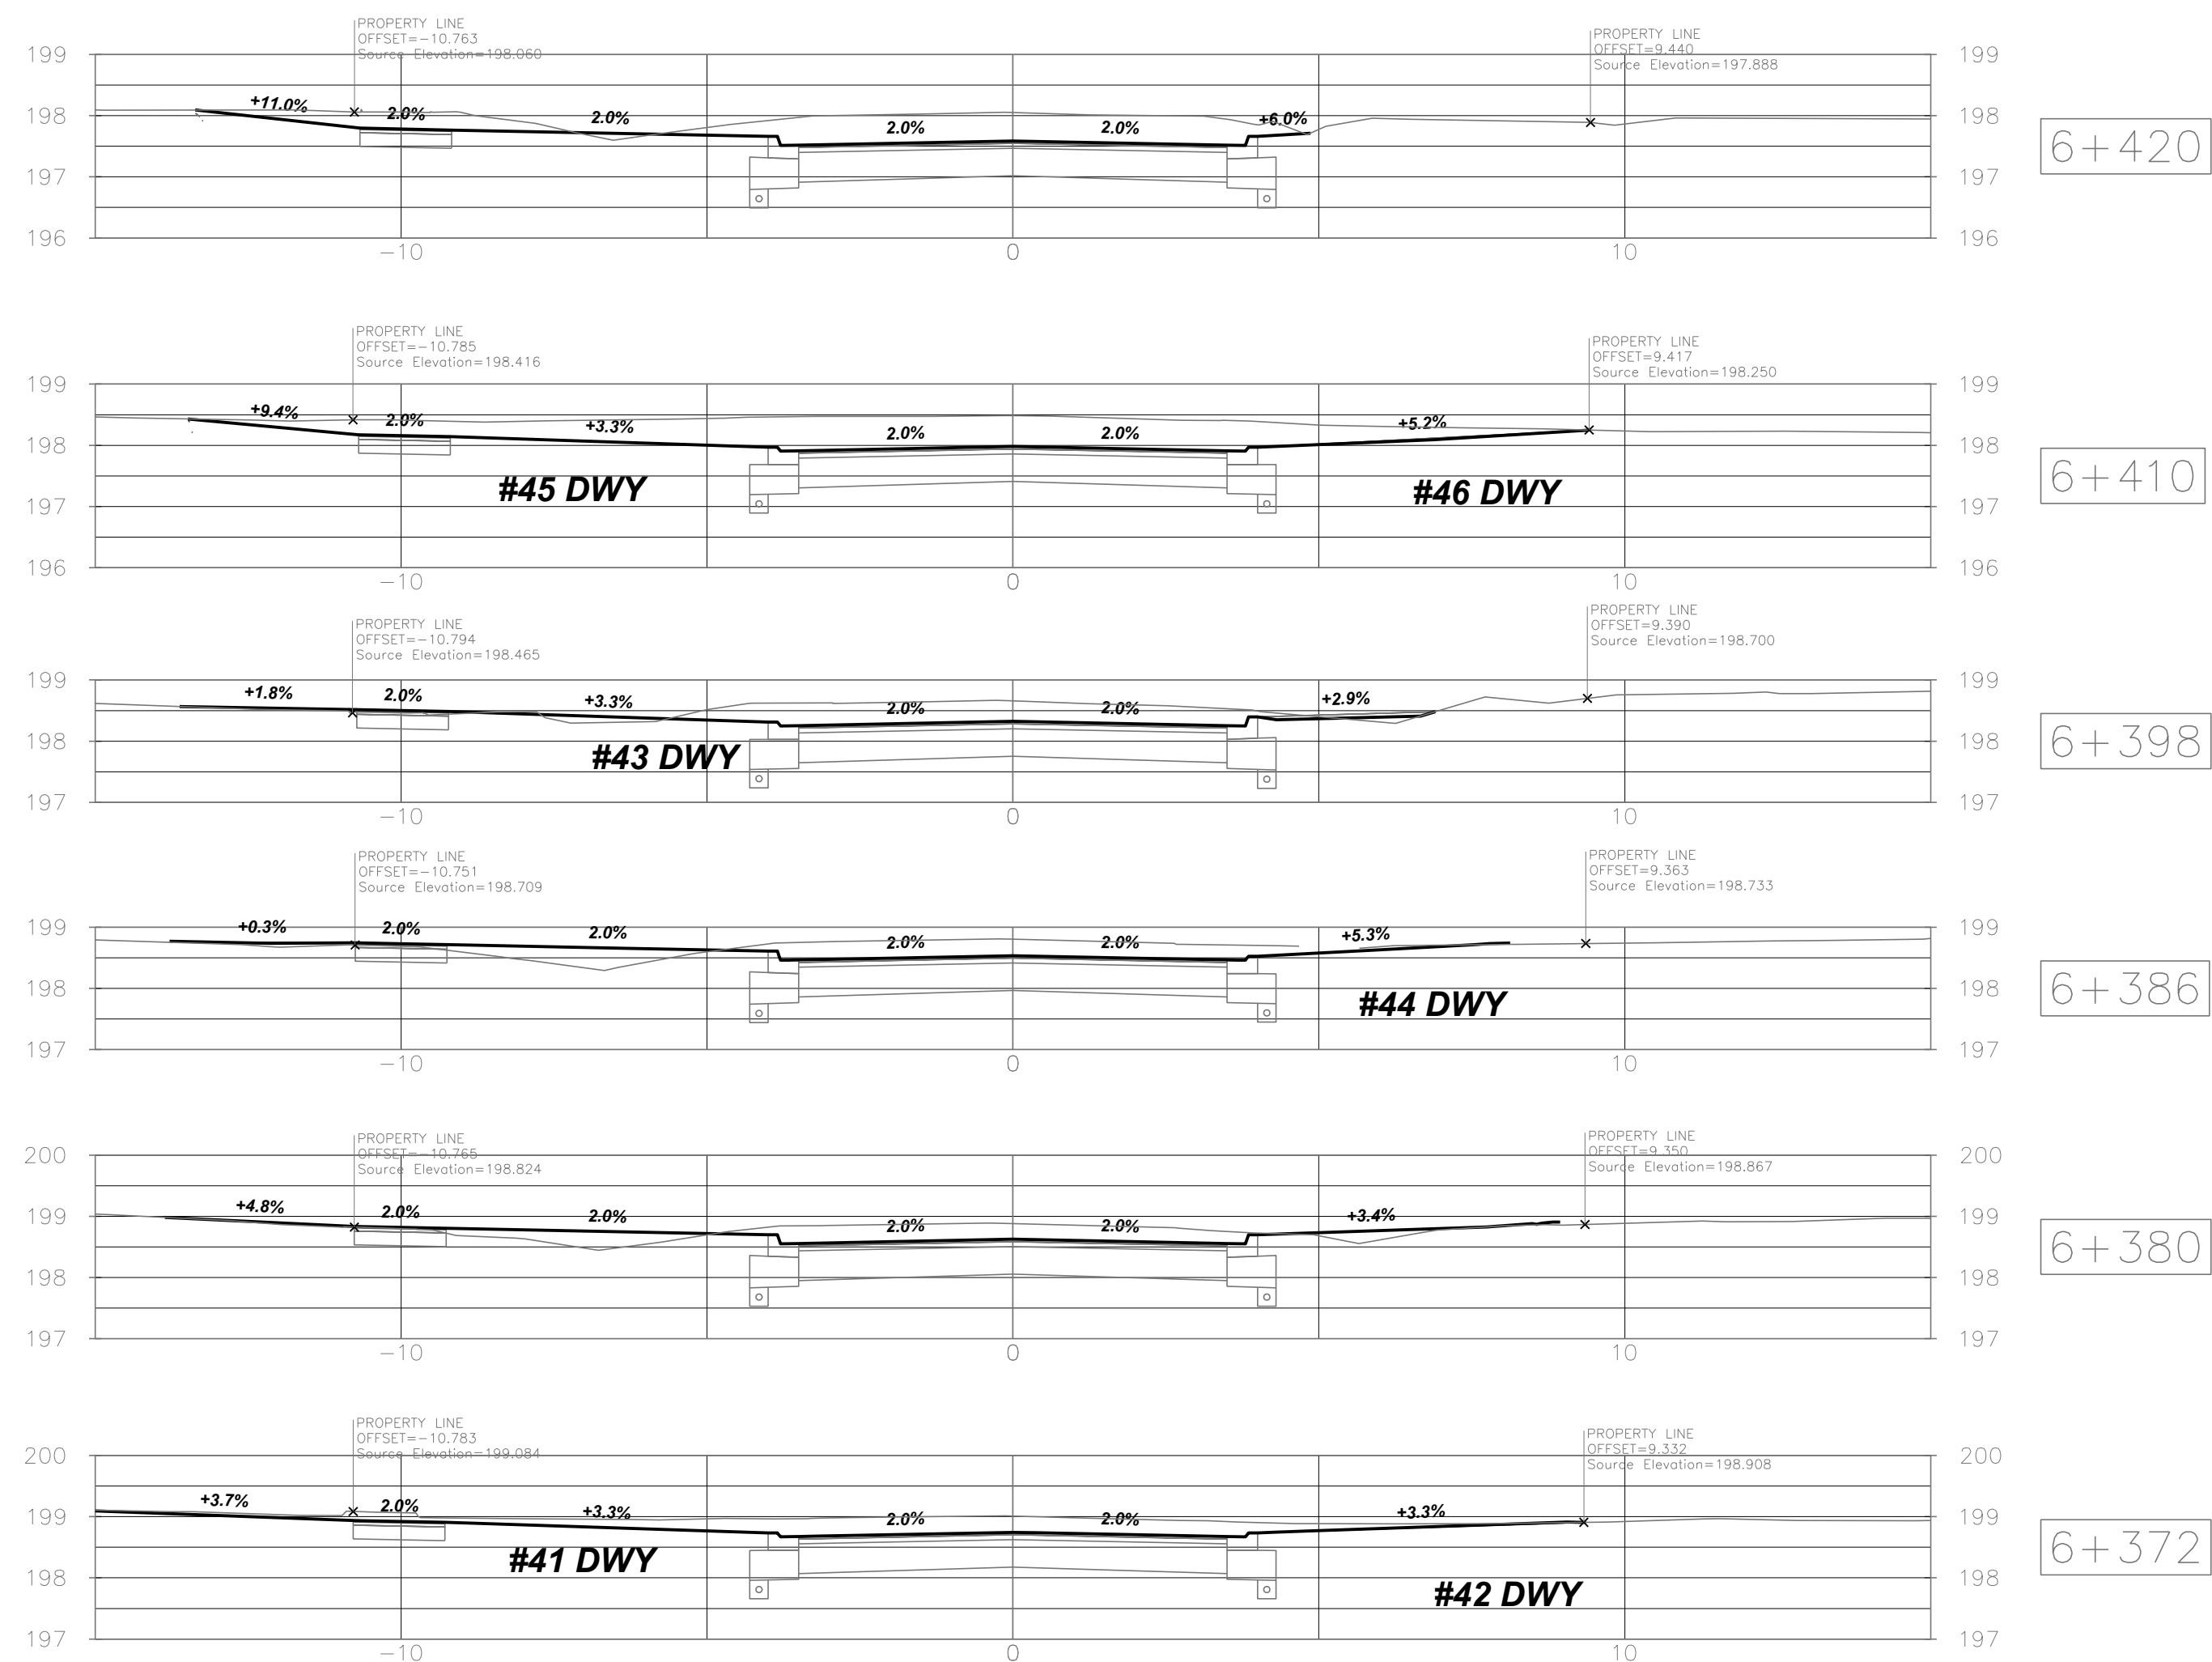

				NOTES/LEGEND		DRAFTING		KERRY T. HOWE ENGINEERING LTD. CONSULTING ENGINEERS 88 Church Street St. Catharines, Ontario (905) 688-6500		2026-PW-?? COLLEGE ST. AND EMMETT ST. ROAD RECONSTRUCTION FROM PELHAM ROAD TO STATION STREET TOWN OF PELHAM CROSS SECTIONS		CONSULTANT FILE No. 26-004	
				1 THE POSITION OF POLE LINES, CONDUITS, WATERMANS, SEWER AND OTHER UNDERGROUND AND OVERGROUND UTILITIES AND STRUCTURES IS NOT NECESSARILY SHOWN ON THE CONTRACT DRAWINGS AND WHERE SHOWN, THE LOCATION OF SUCH UTILITIES AND STRUCTURES IS NOT GUARANTEED BEFORE STARTING WORK, THE CONTRACTOR SHALL BE RESPONSIBLE FOR VERIFYING THE LOCATION OF SUCH UTILITIES AND STRUCTURES.		TP						DATE SEPT, 2026	
				2 PROPERTY LINES WERE PLOTTED USING REGISTERED PLANS AND BARS LOCATED IN THE FIELD TO VERIFY THE ACCURACY OF THESE PROPERTY LINES. A LEGAL SURVEY SHOULD BE PERFORMED PRIOR TO CONSTRUCTION.		JJ/TP						SCALE 1:100	
				3 THIS DRAWING IS FOR ILLUSTRATIVE PURPOSES ONLY. KERRY T. HOWE ENGINEERING LTD. ASSUMES NO LIABILITY FOR USE IN ANY OTHER WAY. CAD FILES OF THIS DRAWING ARE NOT CERTIFIED BY THE ENGINEER FOR USE BY OTHERS. USERS OF THESE CAD FILES ASSUME ALL RISK AND RESPONSIBILITY FOR VERIFYING THE CORRECTNESS OF ALL INFORMATION FOR ANY USE.		CHECKED BY J.JAEGER						REF. No. 2026-PW-??	
				BENCHMARKS SIB AT THE SOUTH EAST CORNER OF STATION ST. & REGIONAL ROAD 20. ELEVATION 196.917 NORTHING 4767489.225 EASTING 640071.017 SIB ARE THE SOUTH WEST CORNER OF STATION ST. & EMMETT ST. ELEVATION 197.673 NORTHING 4767477.545 EASTING 640048.227 SIB ARE THE SOUTH WEST CORNER OF STATION ST. & ROBINSON ROAD. ELEVATION 197.383 NORTHING 4766787.726 EASTING 640078.710 IB SOUTHWEST CORNER #1443 STATION STREET. ELEVATION 196.814 NORTHING 4767438.083 EASTING 640073.016		APPROVED BY						DWG No. 26-004 - XS6	
2	ISSUED FOR PIC	SEPT/2026	TP									REV	2
1	ISSUED FOR REVIEW	JULY/26	TP										
	REVISION	DATE	INIT.										

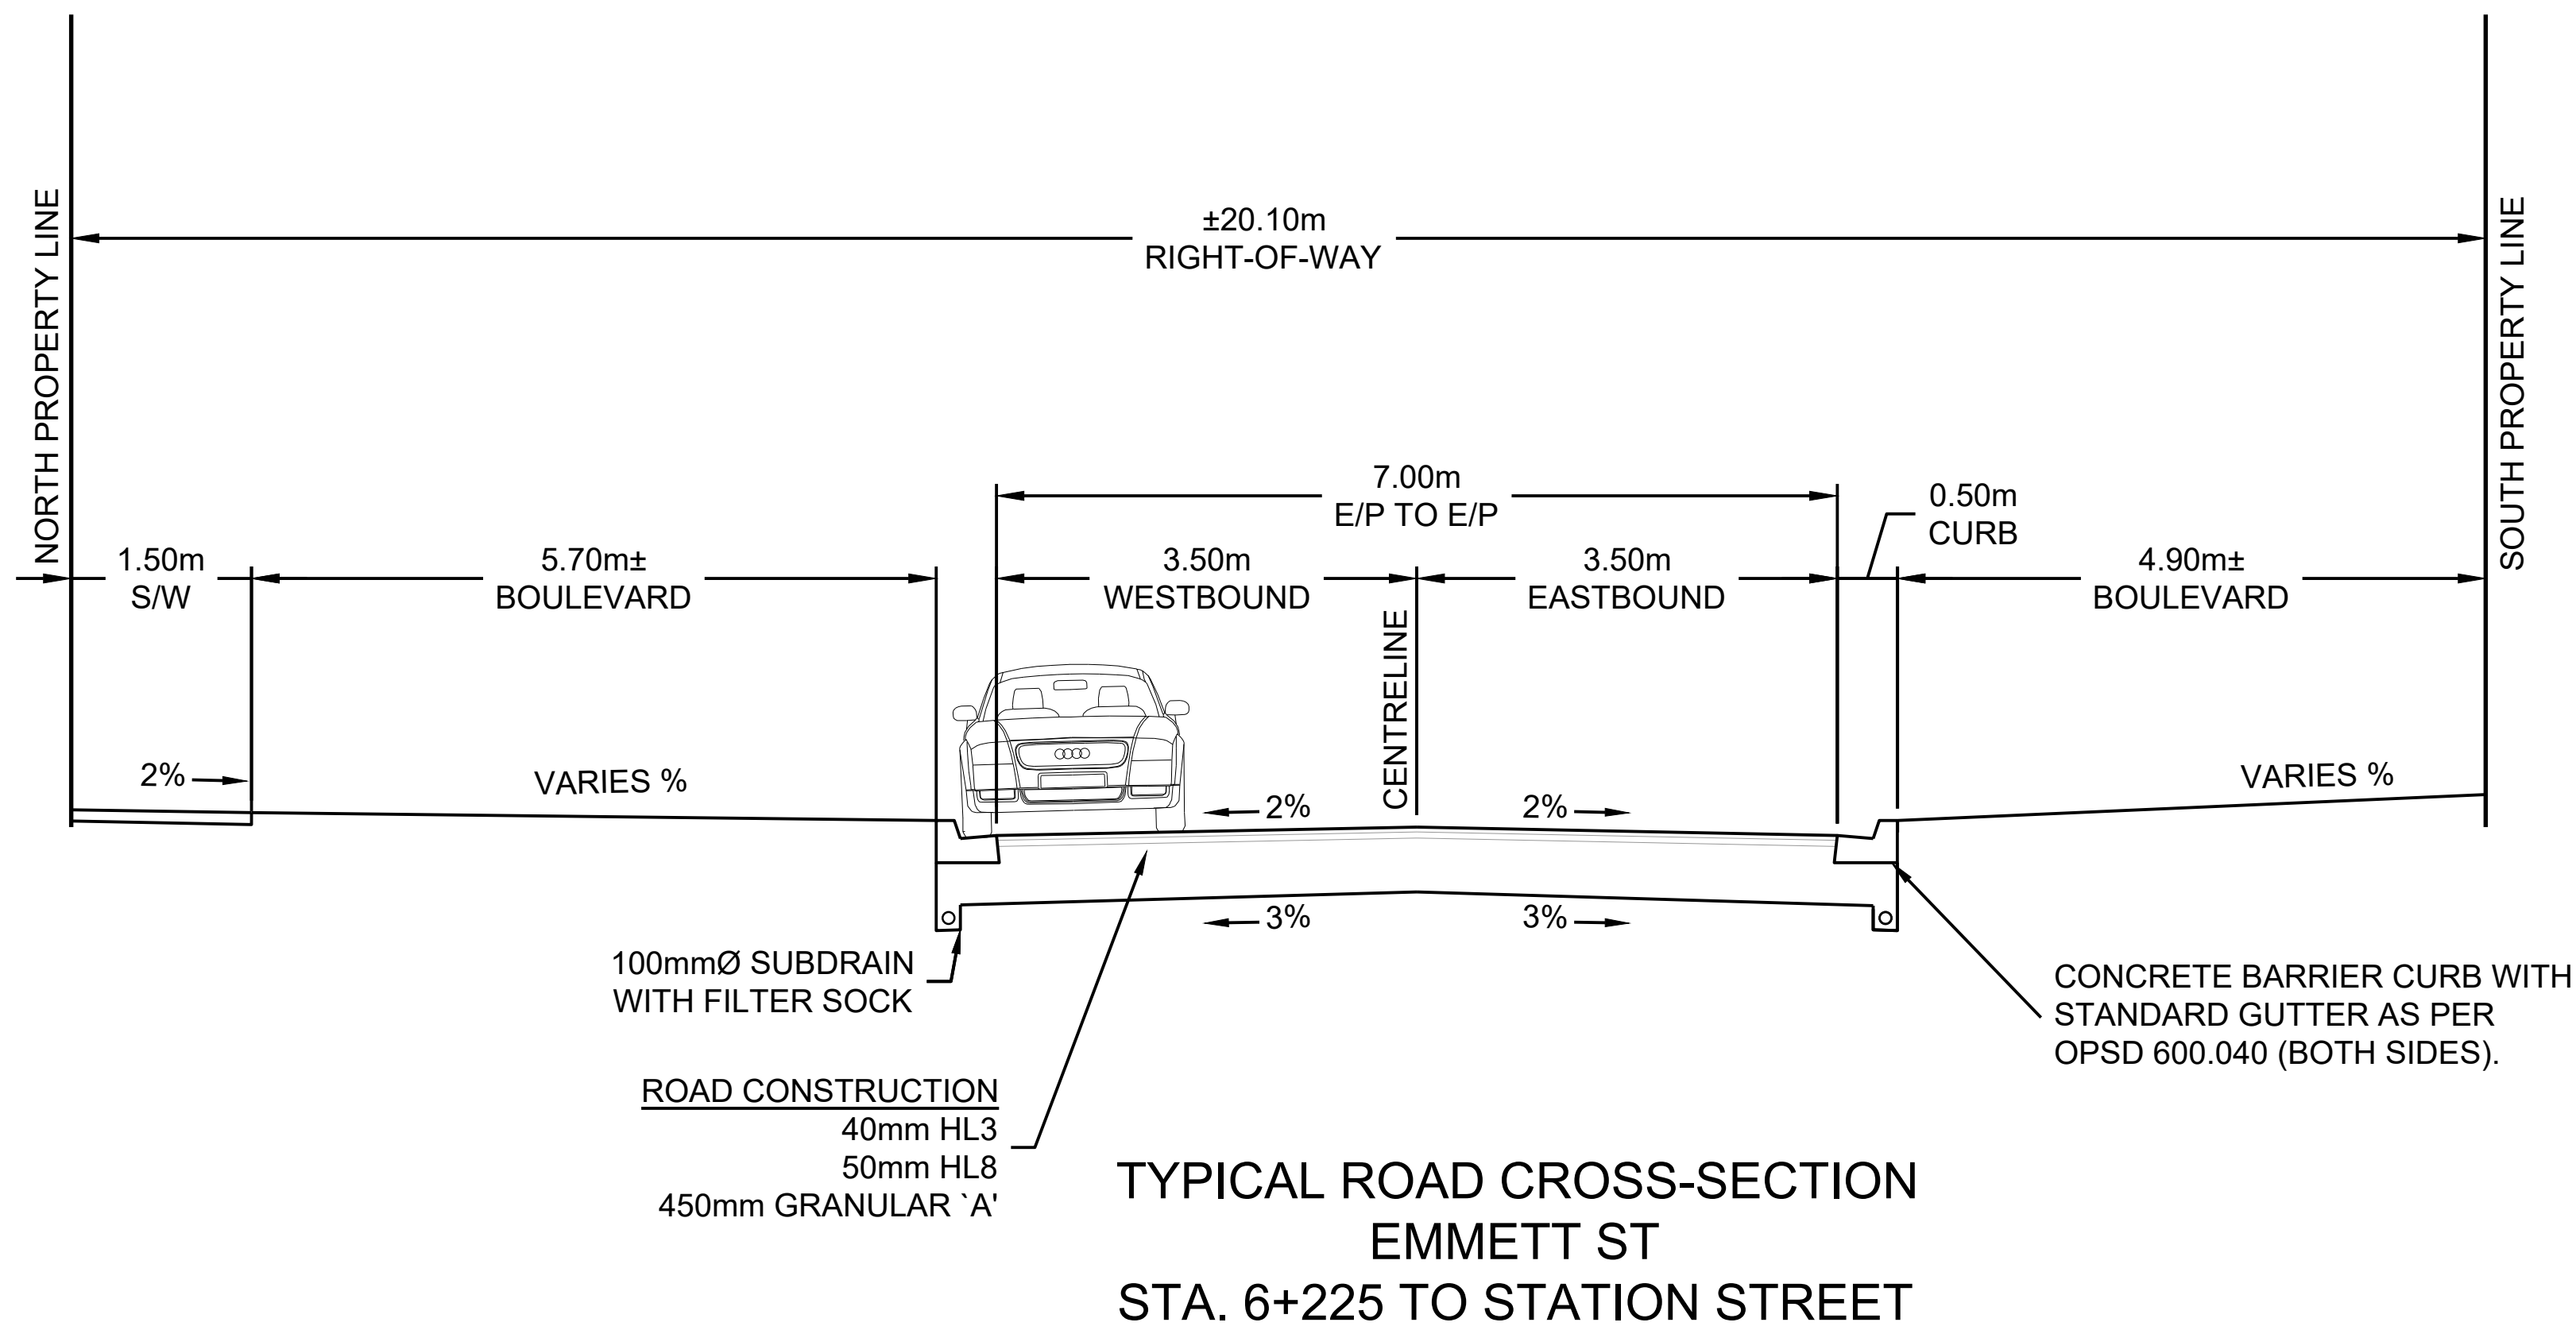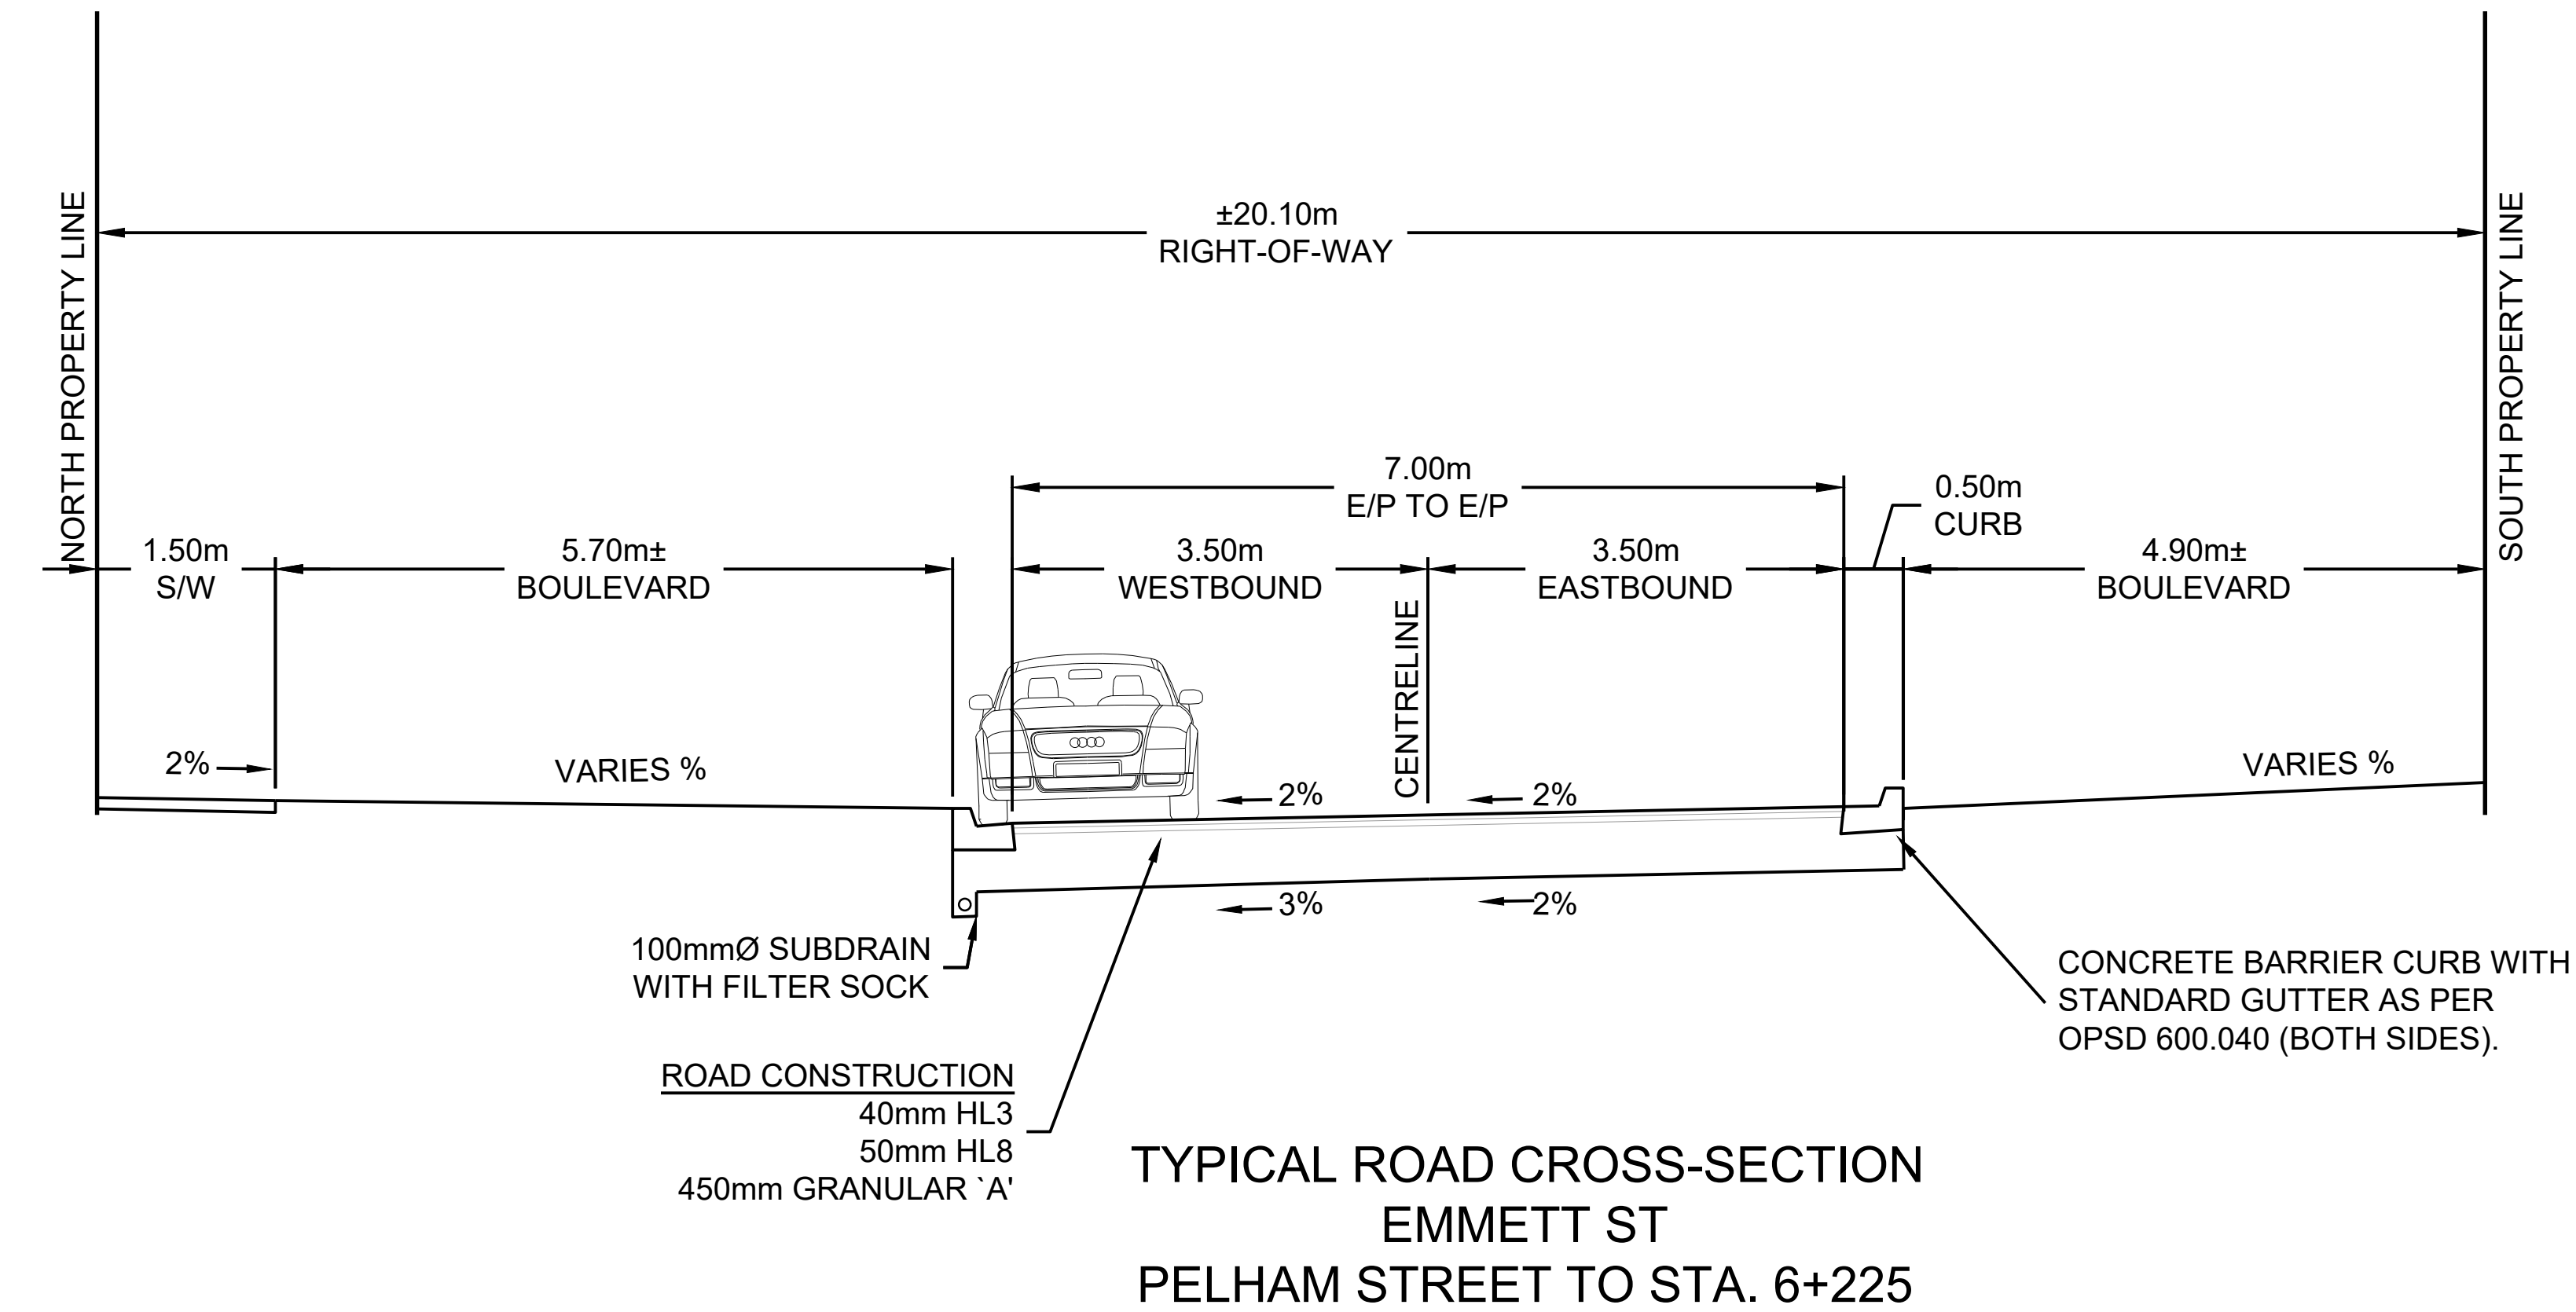

NOTES/LEGEND 1. THE POSITION OF POLE LINES, CONDUITS, WATERMANS, SEWER AND OTHER UNDERGROUND AND OVERGROUND UTILITIES AND STRUCTURES IS NOT NECESSARILY SHOWN ON THE CONTRACT DRAWINGS AND, WHERE SHOWN, THE ACCURACY OF THE POSITION OF SUCH UTILITIES AND STRUCTURES IS NOT GUARANTEED. BEFORE STARTING WORK, THE CONTRACTOR SHALL INFORM HIMSELF OF THE EXACT LOCATION OF ALL SUCH UTILITIES AND STRUCTURES AND SHALL ASSUME ALL LIABILITY FOR DAMAGE TO THEM. 2. PROPERTY LINES WERE PLOTTED USING REGISTERED PLANS AND BARS LOCATED IN THE FIELD. TO VERIFY THE ACCURACY OF THESE PROPERTY LINES, A LEGAL SURVEY SHOULD BE PERFORMED PRIOR TO CONSTRUCTION. 3. THIS DRAWING IS FOR ILLUSTRATIVE PURPOSES ONLY. KERRY T. HOWE ENGINEERING LTD. ASSUMES NO LIABILITY FOR USE IN ANY OTHER WAY. CAD FILES OF THIS DRAWING ARE NOT CERTIFIED BY THE ENGINEER FOR USE BY OTHERS. USERS OF THESE CAD FILES ASSUME ALL RISK AND RESPONSIBILITY FOR VERIFYING THE CORRECTNESS OF ALL INFORMATION FOR ANY USE. BENCHMARK SIB AT THE SOUTH EAST CORNER OF STATION ST. & REGIONAL ROAD 20. ELEVATION 196.917 NORTHING 4767489.225 EASTING 640071.017 SIB ARE THE SOUTH WEST CORNER OF STATION ST. & EMMETT ST. ELEVATION 197.673 NORTHING 4767477.545 EASTING 640048.227 SIB ARE THE SOUTH WEST CORNER OF STATION ST. & ROBINSON ROAD. ELEVATION 197.383 NORTHING 4766787.726 EASTING 640078.710 IB SOUTHWEST CORNER #1443 STATION STREET. ELEVATION 196.814 NORTHING 4767438.063 EASTING 640073.016				DRAFTING TP DESIGN JJ/TP CHECKED BY J.JAEGER APPROVED BY	KERRY T. HOWE ENGINEERING LTD. CONSULTING ENGINEERS 88 Church Street St. Catharines, Ontario (905) 688-6550		2026-PW-?? COLLEGE ST. AND EMMETT ST. ROAD RECONSTRUCTION FROM PELHAM ROAD TO STATION STREET TOWN OF PELHAM TYPICAL CROSS SECTIONS	CONSULTANT FILE No. 26-004 DATE AUG, 2026 SCALE 1:50 REF. No. 2026-PW-?? DWG No. 26-004 - EMTYP REV. 1
1	ISSUED FOR REVIEW	JULY/26	TP					
No.	REVISION	DATE	INIT.					